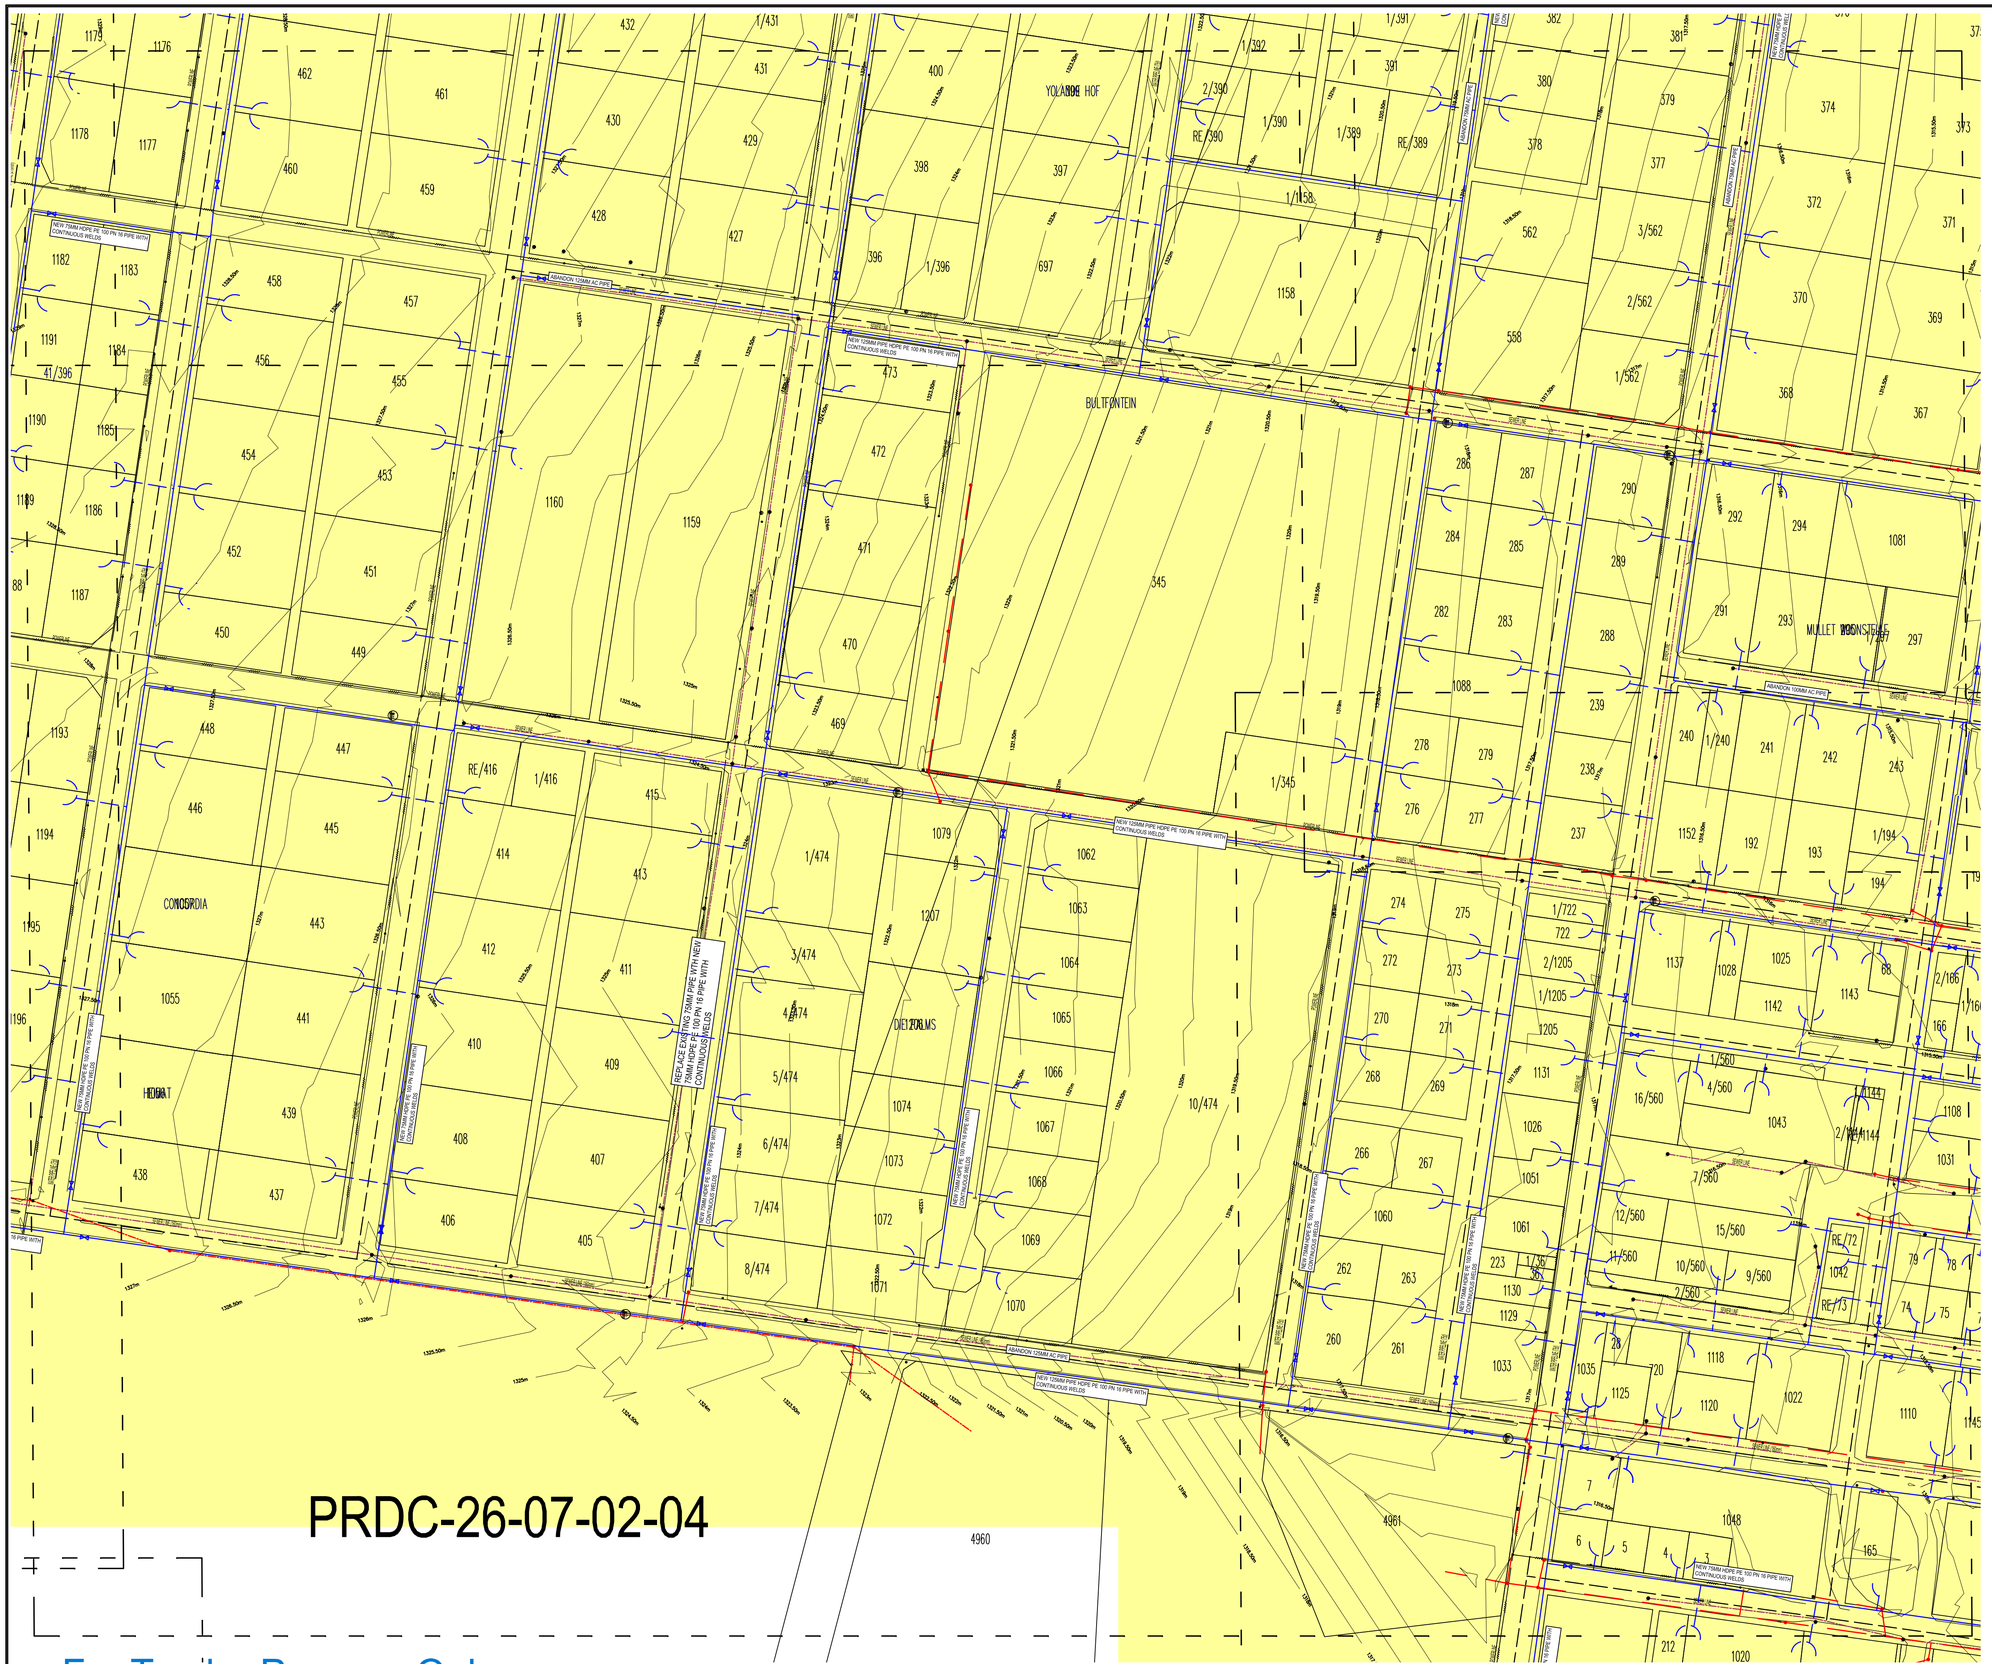

LEGEND	
	Existing PVC Water Pipeline
	Existing ASBESTOS Water Pipeline
	Powerline
	Existing Asbestos Pipeline
	Storm Water Pipeline
	Sewer Line
	New house connection
	HDPE PE 100 PN 16 PIPE WITH CONTINUOUS WELDS WITH CONTROL VALVE

AMENDMENDS

No	Date	By	

Client:
TSWELOPELE LOCAL MUNICIPALITY

Project:
THE REPLACEMENT OF OLD ASBESTOS PIPELINE AND ACCOMPANYING APPURTENANCES IN PHAHAMENG (BULTFONTEIN)

Drawing:
LAYOUT PLAN 4 OF 8

Date:	Scale:
JUNE 2026	AS SHOWN

PULE RAMASIMONG DEVELOPMENT CONSULTANTS

ENGINEERING CONSULTANTS, PROJECT MANAGERS AND COMMUNITY DEVELOPMENT CONSULTANTS

6 DELAHARPE STREET
WILKOPPIES
KLERKSDORP, 2570

TEL:+27 18 462 1575
FAX: +27 18 462 1518
EMAIL:pule@prdcon.co.za

Designed By:		PR	
Drawn By:		SM	
Checked By:		PR	

Drawing No **PRDC-26-07-02-04 OF 8**

Contract No. **PRDC-26-07**