PRDC-26-07-02-08

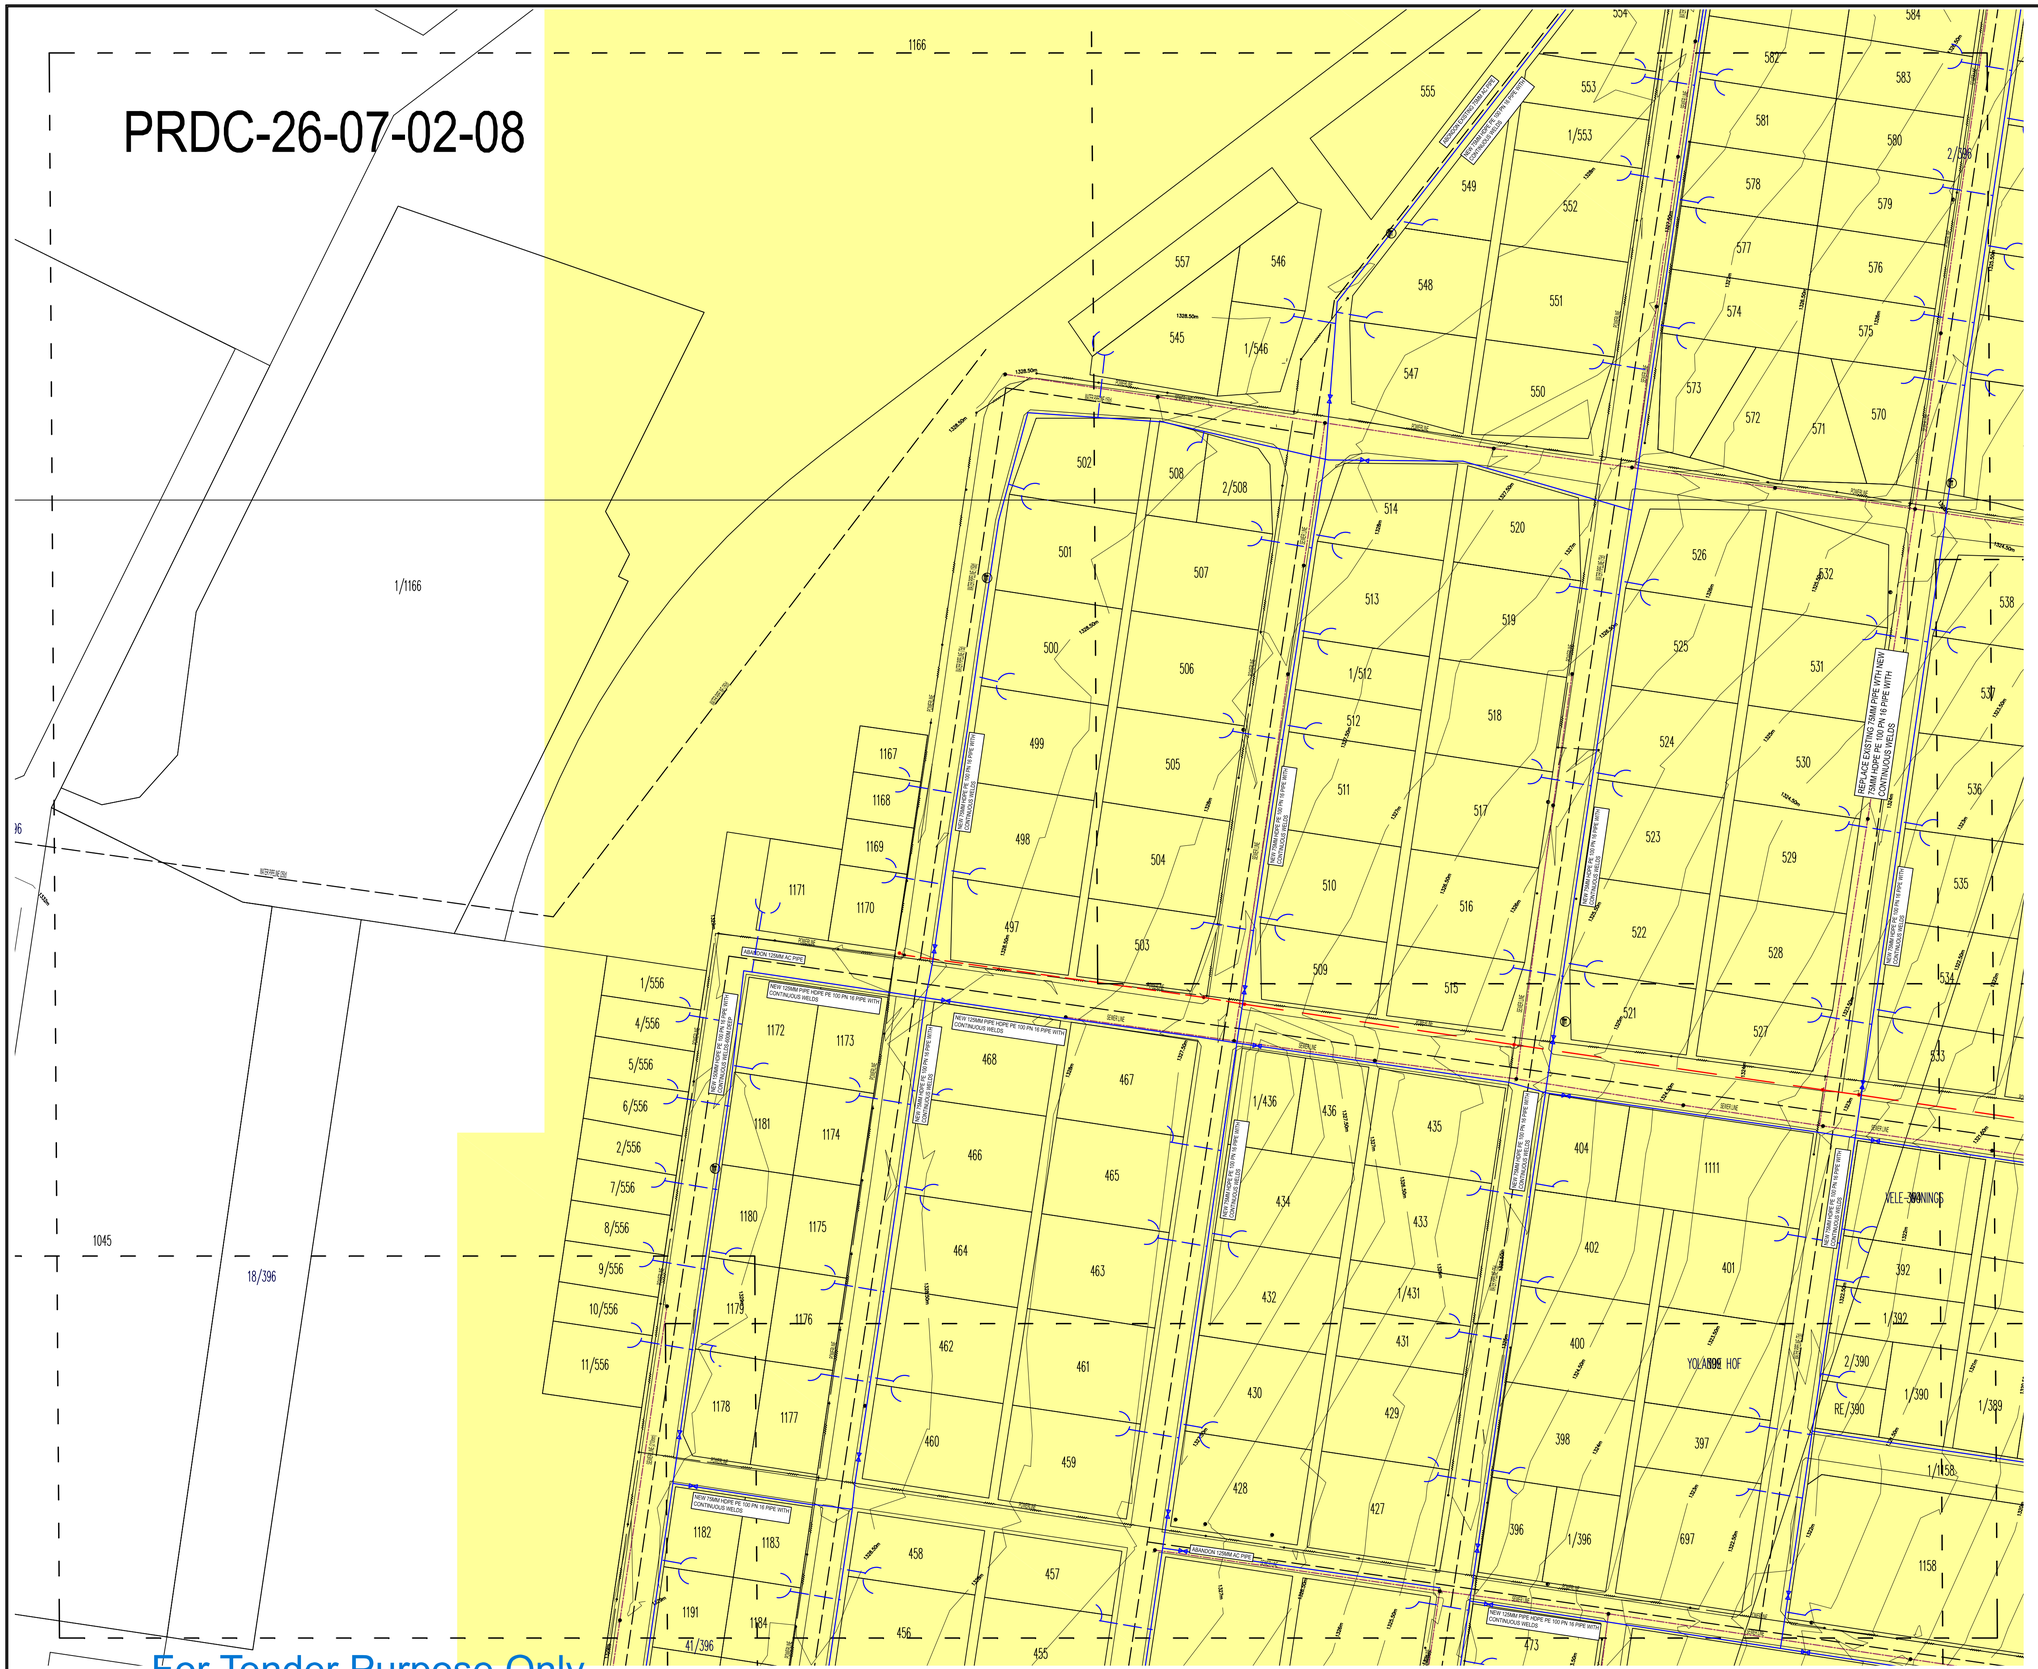
1166
1/1166
1045
18/396
41/396
1/556
4/556
5/556
6/556
2/556
7/556
8/556
9/556
10/556
11/556
555
553
1/553
582
584
583
581
580
2/396
578
579
549
552
577
576
557
546
548
551
574
575
545
1/546
547
550
573
572
571
570
502
508
2/508
514
520
526
532
538
501
507
513
519
525
531
537
500
506
1/512
518
524
530
536
499
505
512
511
517
523
529
535
1167
1168
1169
498
504
510
516
522
528
534
1171
1170
497
503
509
515
521
527
533
1172
1173
468
467
1/436
436
435
404
1111
1181
1174
466
465
434
433
402
401
1180
1175
464
463
432
1/431
392
1179
1176
462
461
431
400
1/392
2/390
1178
1177
460
459
430
429
398
397
1/390
1/389
RE/390
1182
1183
458
457
428
427
396
1/396
697
1/158
1158
1191
1184
456
455
473
1045
18/396
41/396
1/556
4/556
5/556
6/556
2/556
7/556
8/556
9/556
10/556
11/556
ABANDON 125MM AC PIPE
NEW 125MM PIPE HDPE PE 100 PN 16 PIPE WITH CONTINUOUS WELDS
NEW 75MM HDPE PE 100 PN 16 PIPE WITH CONTINUOUS WELDS
REPLACE EXISTING 75MM PIPE WITH NEW 75MM HDPE PE 100 PN 16 PIPE WITH CONTINUOUS WELDS
NEW 75MM HDPE PE 100 PN 16 PIPE WITH CONTINUOUS WELDS
NEW 125MM PIPE HDPE PE 100 PN 16 PIPE WITH CONTINUOUS WELDS
ABANDON 125MM AC PIPE
NEW 125MM PIPE HDPE PE 100 PN 16 PIPE WITH CONTINUOUS WELDS
NEW 75MM HDPE PE 100 PN 16 PIPE WITH CONTINUOUS WELDS
NEW 125MM PIPE HDPE PE 100 PN 16 PIPE WITH CONTINUOUS WELDS
NEW 125MM PIPE HDPE PE 100 PN 16 PIPE WITH CONTINUOUS WELDS
NEW 125MM PIPE HDPE PE 100 PN 16 PIPE WITH CONTINUOUS WELDS
NEW 125MM PIPE HDPE PE 100 PN 16 PIPE WITH CONTINUOUS WELDS
NEW 75MM HDPE PE 100 PN 16 PIPE WITH CONTINUOUS WELDS
NEW 125MM PIPE HDPE PE 100 PN 16 PIPE WITH CONTINUOUS WELDS
ABANDON 125MM AC PIPE
NEW 125MM PIPE HDPE PE 100 PN 16 PIPE WITH CONTINUOUS WELDS
1328.50m
1328.50m
1328.50m