


LAYOUT PLAN
1:2000

| | | | LENGTH |
|---|---|---|---|
| [3] | 78156.268 | 3109809.472 | 3.527 |
| [4] | 78153.572 | 3109811.747 | 1.502 |
| | 78154.721 | 3109813.263 | 0.002 |
| | 78154.722 | 3109813.263 | 2.051 |
| PS [5] | 78155.961 | 3109814.898 | 13.984 |
| | 78163.734 | 3109826.522 | 67.745 |
| PI 1 [6] | 78201.383 | 3109882.826 | 139.992 |
| | 78213.258 | 3110022.293 | 168.718 |
| | 78227.571 | 3110190.397 | 228.441 |
| | 78246.952 | 3110418.014 | 166.629 |
| | 78261.088 | 3110584.041 | 206.672 |
| | 78278.621 | 3110789.969 | 147.380 |
| | 78291.125 | 3110936.818 | 52.222 |
| | 78295.621 | 3110989.625 | |

LEGEND

- EXISTING 200MM ASBESTOS CEMENT PIPELINE
- NEW 400MM HDPE PE 100 x PN 16 PIPE
- EXISTING 400MM PVC PUMPLINE

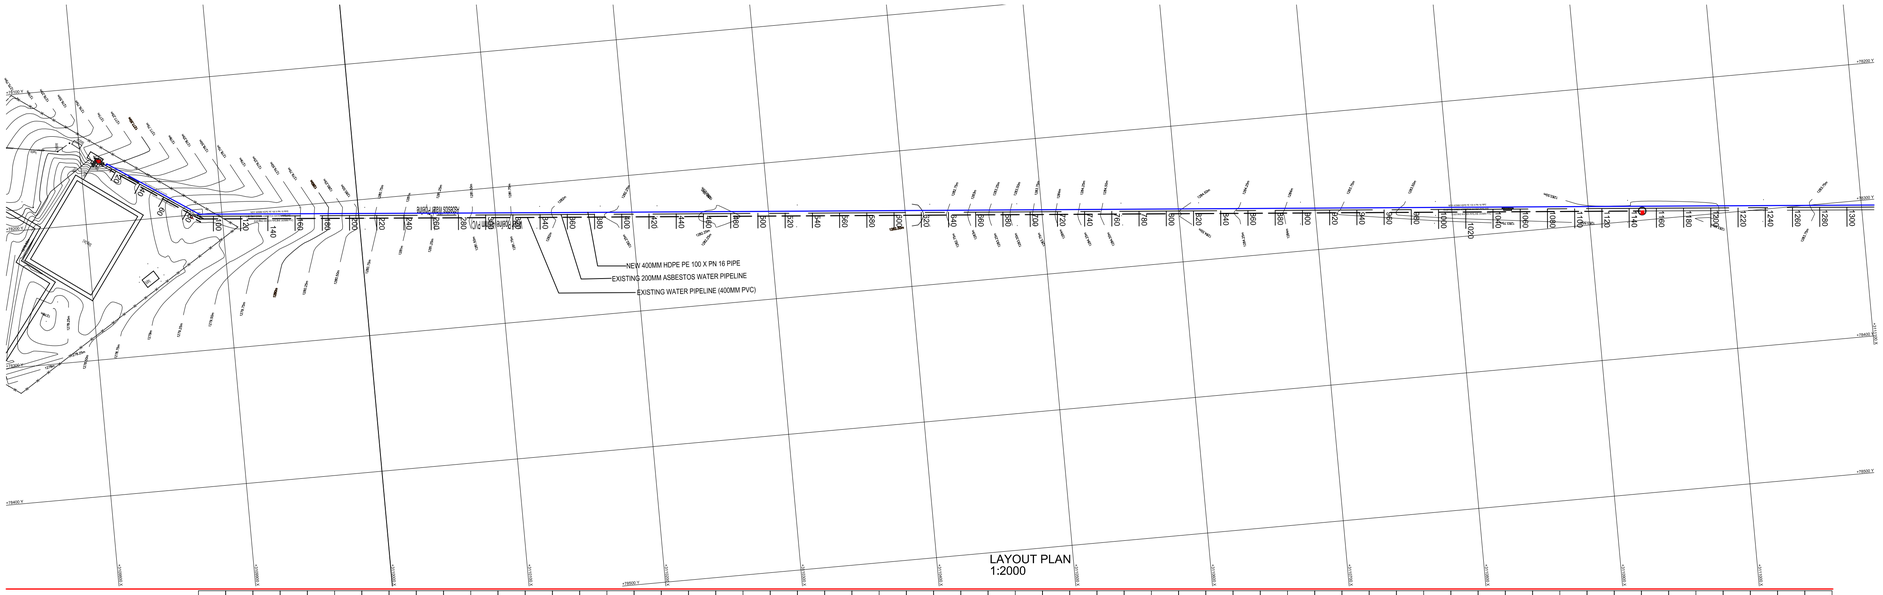


[3] to PI 1 [6]
1:2000 1:100

# PIPE 1 LAYOUT AND LONGSECTION
# SHEET 1 OF 10
# 1:2250

For Tender Purpose Only

## AMENDMENDS
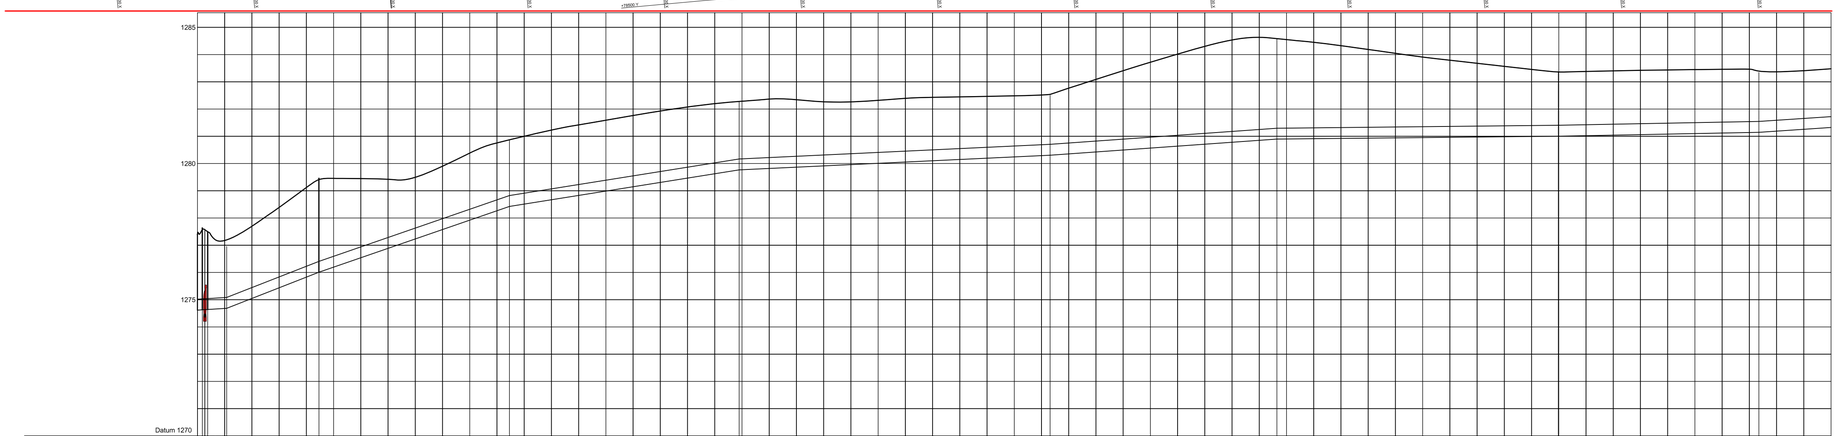
| No | Date | By | |
|---|---|---|---|
| | | | |
| | | | |
| | | | |
| | | | |
| | | | |
| | | | |
| | | | |

**Client:**
TSWELOPELE LOCAL MUNICIPALITY

**Project:**
THE REPLACEMENT OF OLD ASBESTOS PIPELINE AND ACCOMPANYING APPURTENANCES IN PHAHAMENG (BULTFONTEIN)

**Drawing:**
PIPE 1 LAYOUT AND LONGSECTION SHEET 1 OF 10

| Date: | Scale: |
|---|---|
| JUNE 2026 | AS SHOWN |

PULE RAMASIMONG DEVELOPMENT CONSULTANTS

ENGINEERING CONSULTANTS, PROJECT MANAGERS AND COMMUNITY DEVELOPMENT CONSULTANTS

6 DELAHARPE STREET
WILKOPPIES
KLERKSDORP, 2570

TEL:+27 18 462 1575
FAX: +27 18 462 1518
EMAIL:pule@prdcon.co.za

| | | | |
|---|---|---|---|
| Designed By: | | PR | |
| Drawn By: | | SM | |
| Checked By: | | PR | |

PRDC-26-07-02-P1-PL1
Drawing No.

Contract No. PRDC-26-07