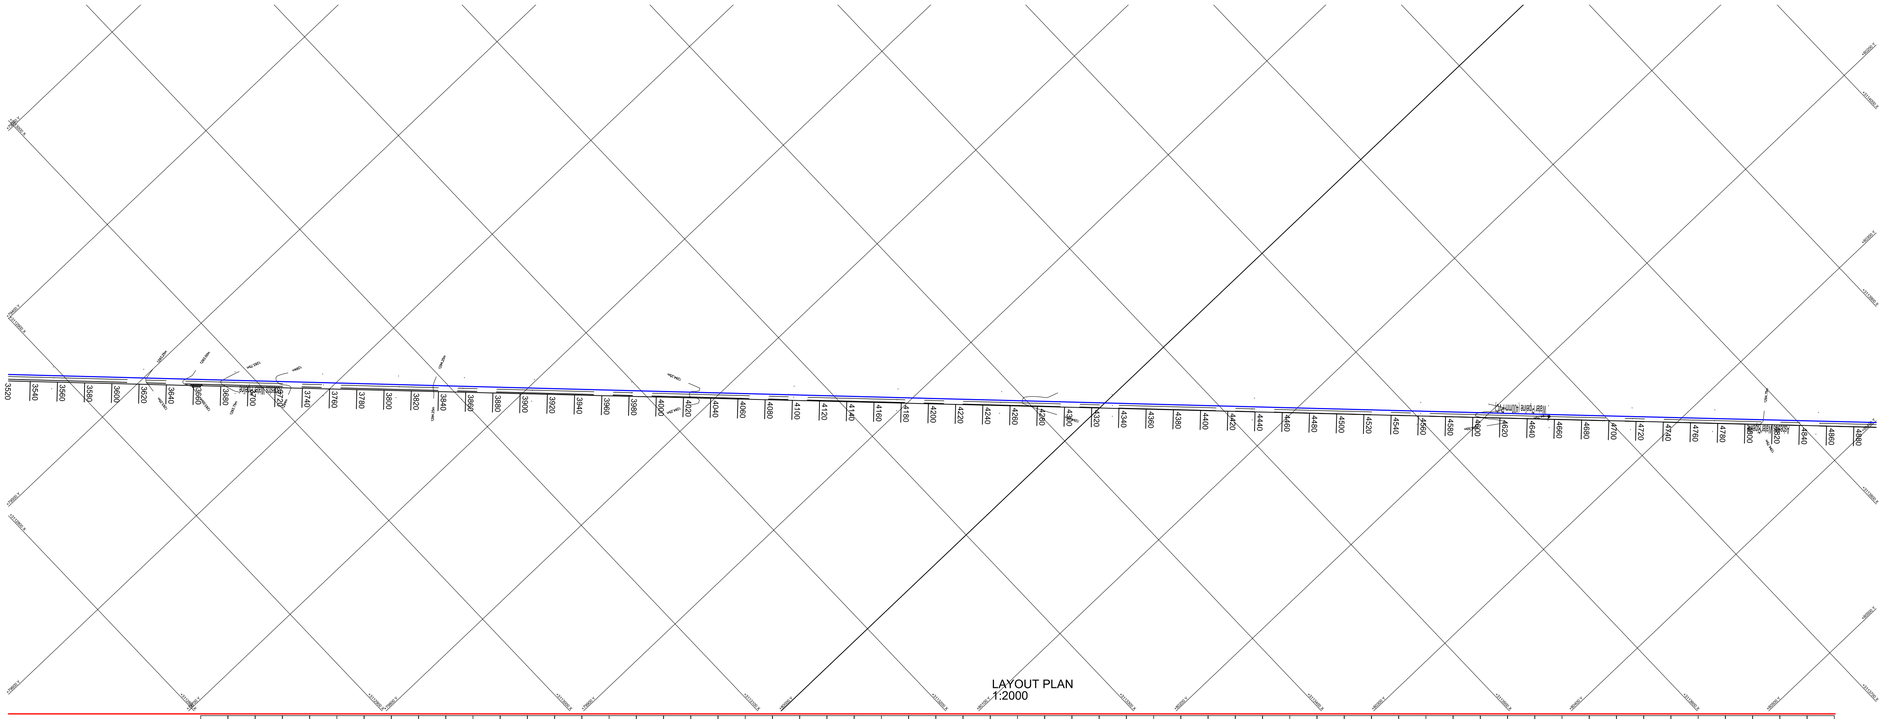

LAYOUT PLAN
1:2000

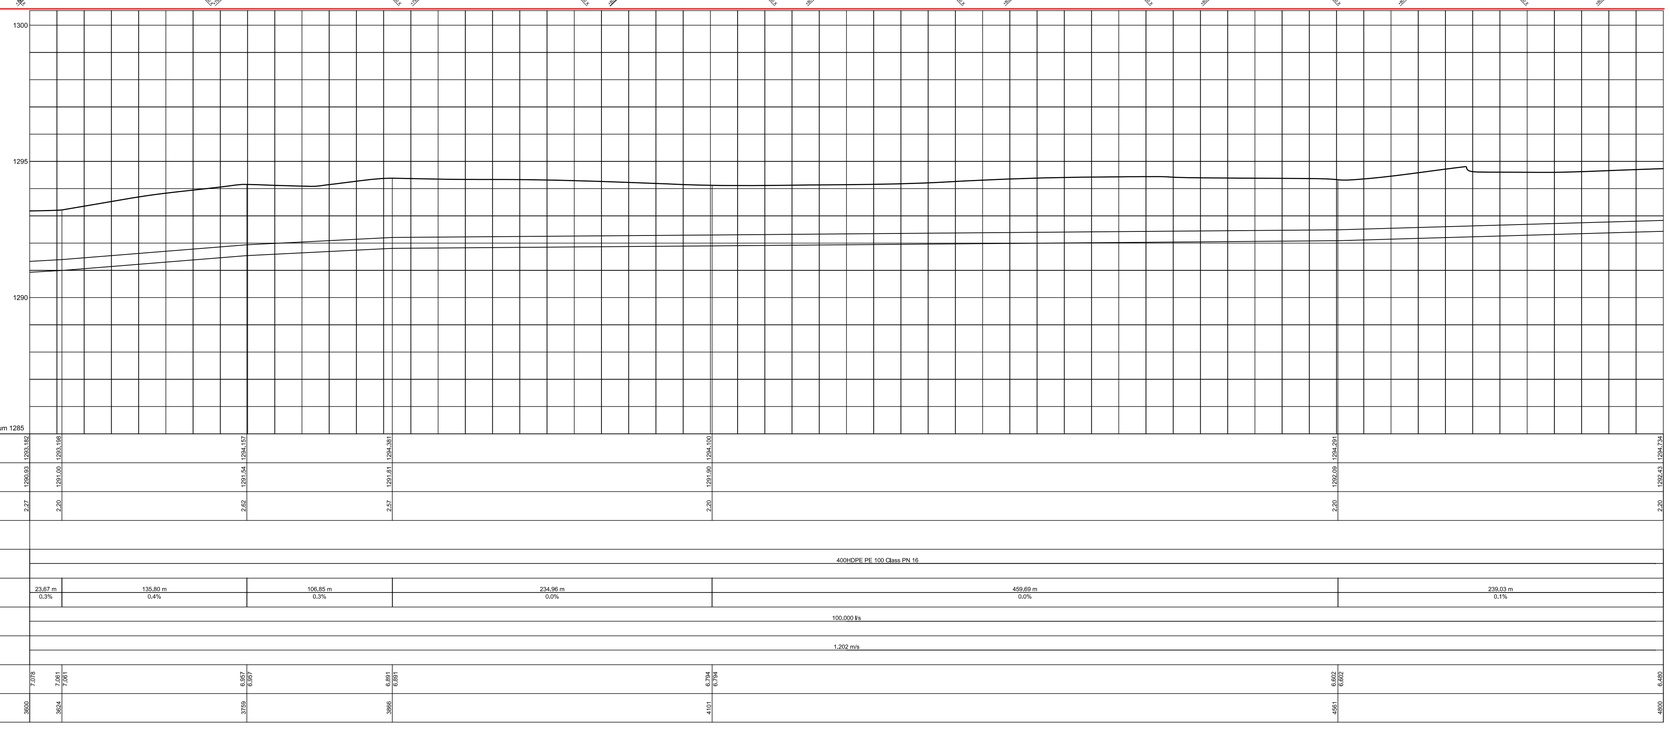

			LENGTH
	79486.930	3112921.937	27.674
	79503.666	3112938.681	135.804
	79599.671	3113034.730	106.850
	79675.208	3113110.302	234.957
	79841.310	3113276.480	459.690
	80166.285	3113601.605	243.006
	80335.263	3113770.660	

LEGEND

- EXISTING 200MM ASBESTOS CEMENT PIPELINE
- NEW 400MM HDPE PE 100 x PN 16 PIPE
- EXISTING 400MM PVC PUMPLINE

PIPE 1 LAYOUT AND LONGSECTION
SHEET 4 OF 10
1:2250

For Tender Purpose Only

AMENDMENDS

No	Date	By	

Client:
TSWELOPELE LOCAL MUNICIPALITY

Project:
THE REPLACEMENT OF OLD ASBESTOS PIPELINE AND ACCOMPANYING APPURTENANCES IN PHAHAMENG (BULTFONTEIN)

Drawing:
PIPE 1 LAYOUT AND LONGSECTION SHEET 4 OF 10

Date:	Scale:
JUNE 2026	AS SHOWN

PULE RAMASIMONG DEVELOPMENT CONSULTANTS

ENGINEERING CONSULTANTS, PROJECT MANAGERS AND COMMUNITY DEVELOPMENT CONSULTANTS

6 DELAHARPE STREET
WILKOPPIES
KLERKSDORP, 2570

TEL:+27 18 462 1575
FAX: +27 18 462 1518
EMAIL:pule@prdcon.co.za

Designed By:		PR	
Drawn By:		SM	
Checked By:		PR	

PRDC-26-07-05-P1-PL4
Drawing No.

Contract No. PRDC-26-07