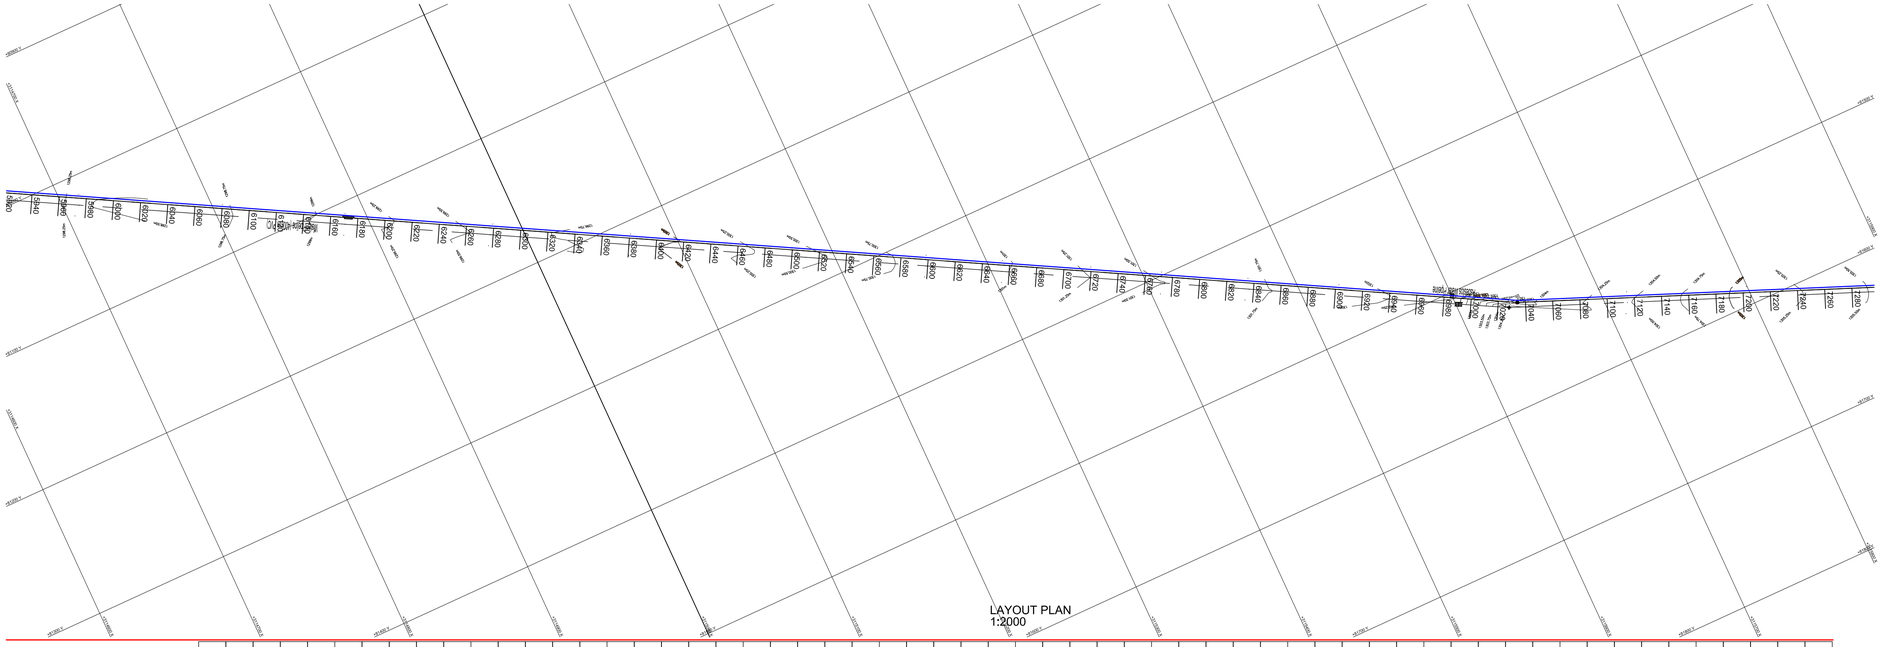

LAYOUT PLAN
1:2000

			LENGTH
	81028.729	3114735.646	986.674
	81504.153	3115600.216	47.394
PI 4 [12]	81526.988	3115641.743	165.949
	81589.747	3115795.361	

LEGEND

- EXISTING 200MM ASBESTOS CEMENT PIPELINE
- NEW 400MM HDPE PE 100 x PN 16 PIPE
- EXISTING 400MM PVC PUMPLINE

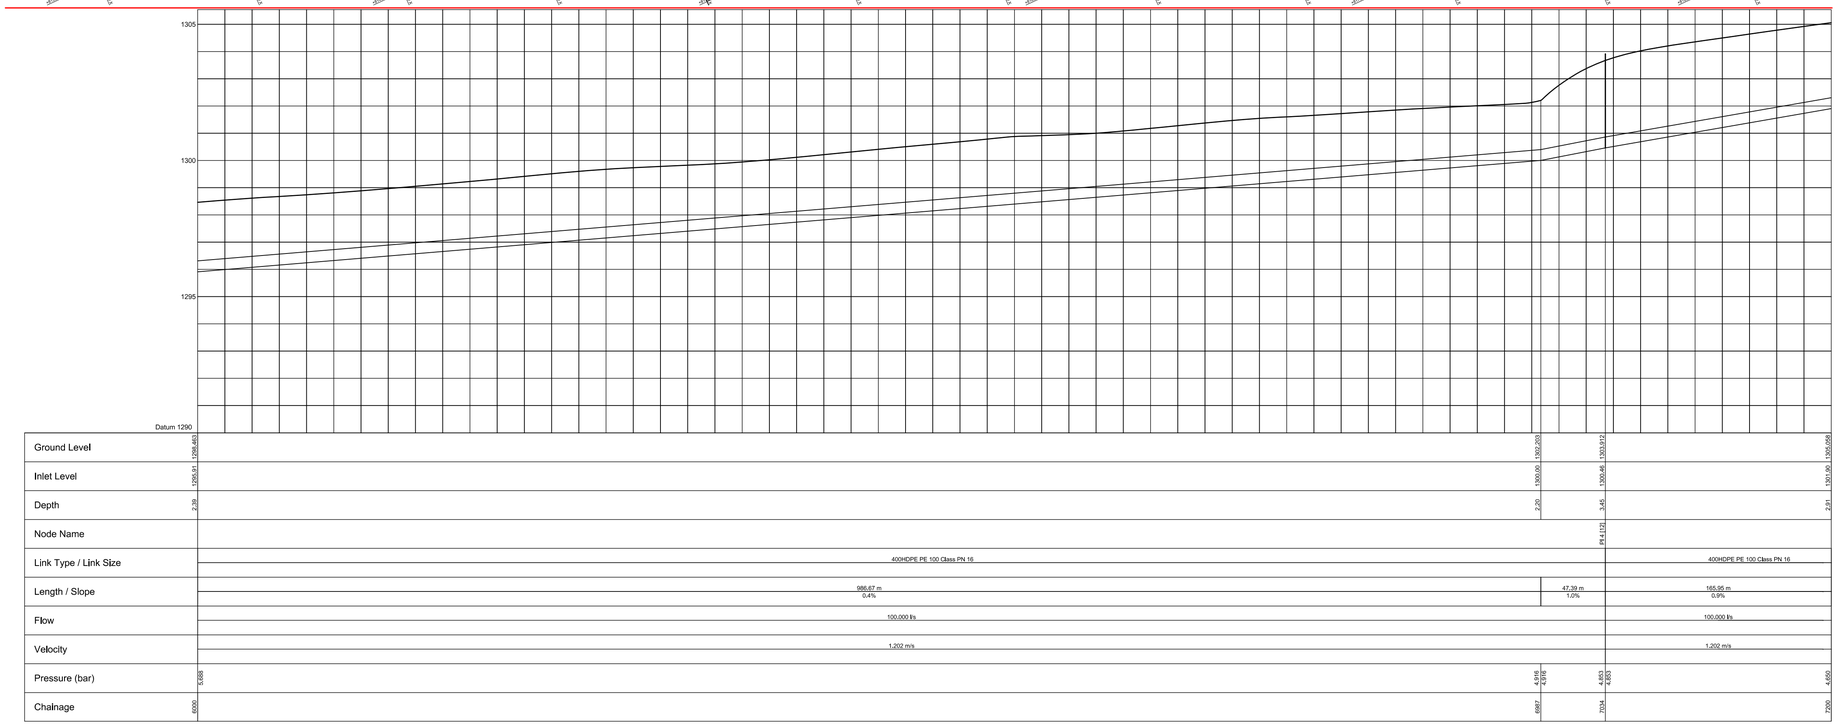

PI 3 [8] to PI 4 [12]
1:2000 1:100

PIPE 1 LAYOUT AND LONGSECTION
SHEET 6 OF 10
1:2250

For Tender Purpose Only

AMENDMENDS

No	Date	By	

Client:
TSWELOPELE LOCAL MUNICIPALITY

Project:
THE REPLACEMENT OF OLD ASBESTOS PIPELINE AND ACCOMPANYING APPURTENANCES IN PHAHAMENG (BULTFONTEIN)

Drawing:
PIPE 1 LAYOUT AND LONGSECTION
SHEET 6 OF 10

Date:	Scale:
JUNE 2026	AS SHOWN

PULE RAMASIMONG DEVELOPMENT CONSULTANTS

ENGINEERING CONSULTANTS, PROJECT MANAGERS AND COMMUNITY DEVELOPMENT CONSULTANTS

6 DELAHARPE STREET
WILKOPPIES
KLERKSDORP, 2570

TEL:+27 18 462 1575
FAX: +27 18 462 1518
EMAIL:pule@prdcon.co.za

Designed By:		PR	
Drawn By:		SM	
Checked By:		PR	

Drawing No. PRDC-26-07-07-P1-PL6

Contract No. PRDC-26-07