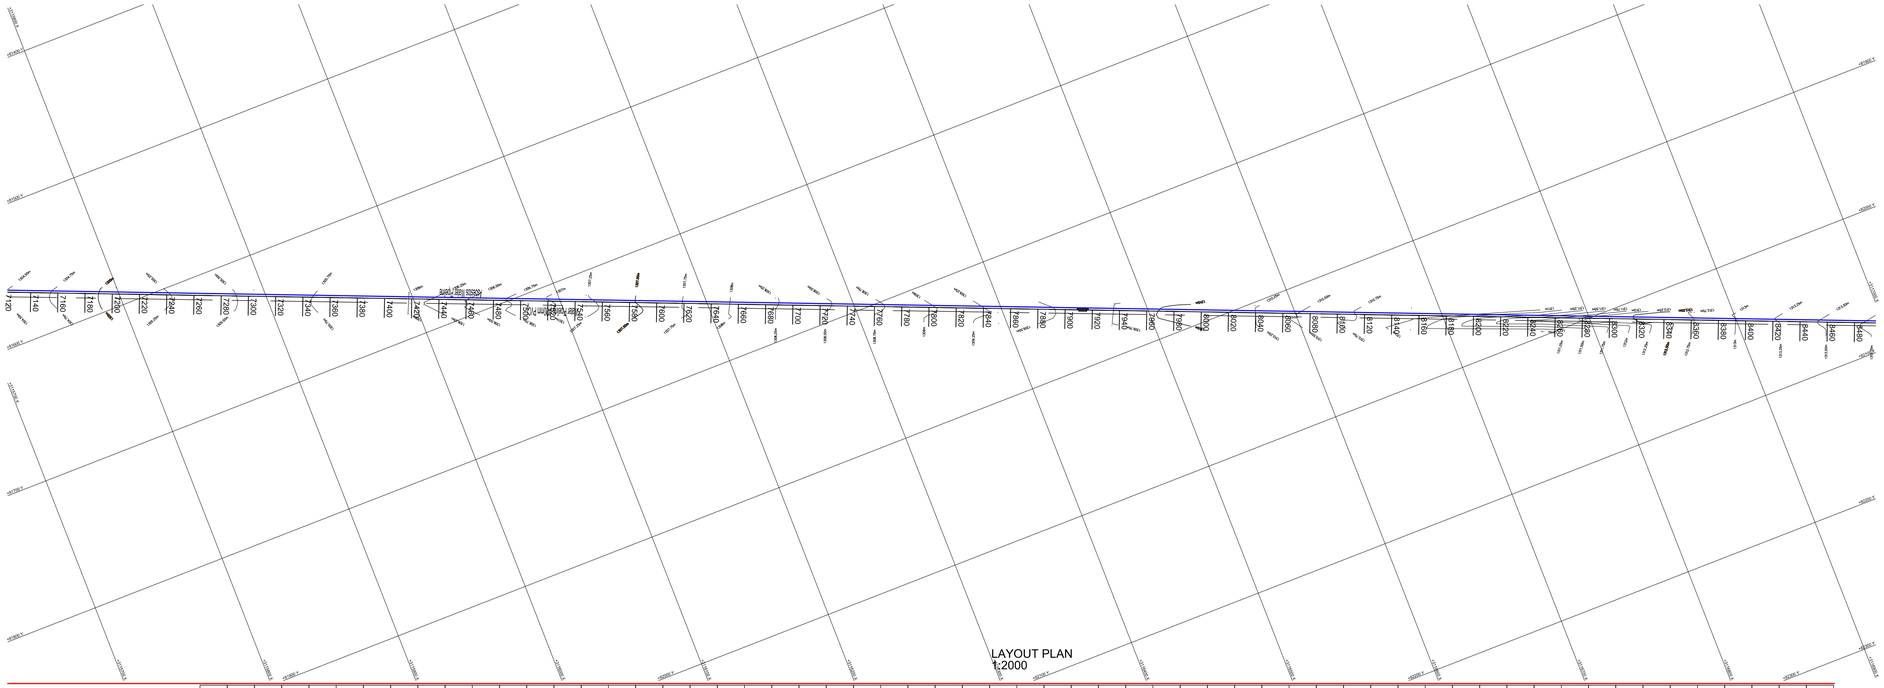

LAYOUT PLAN
1:2000

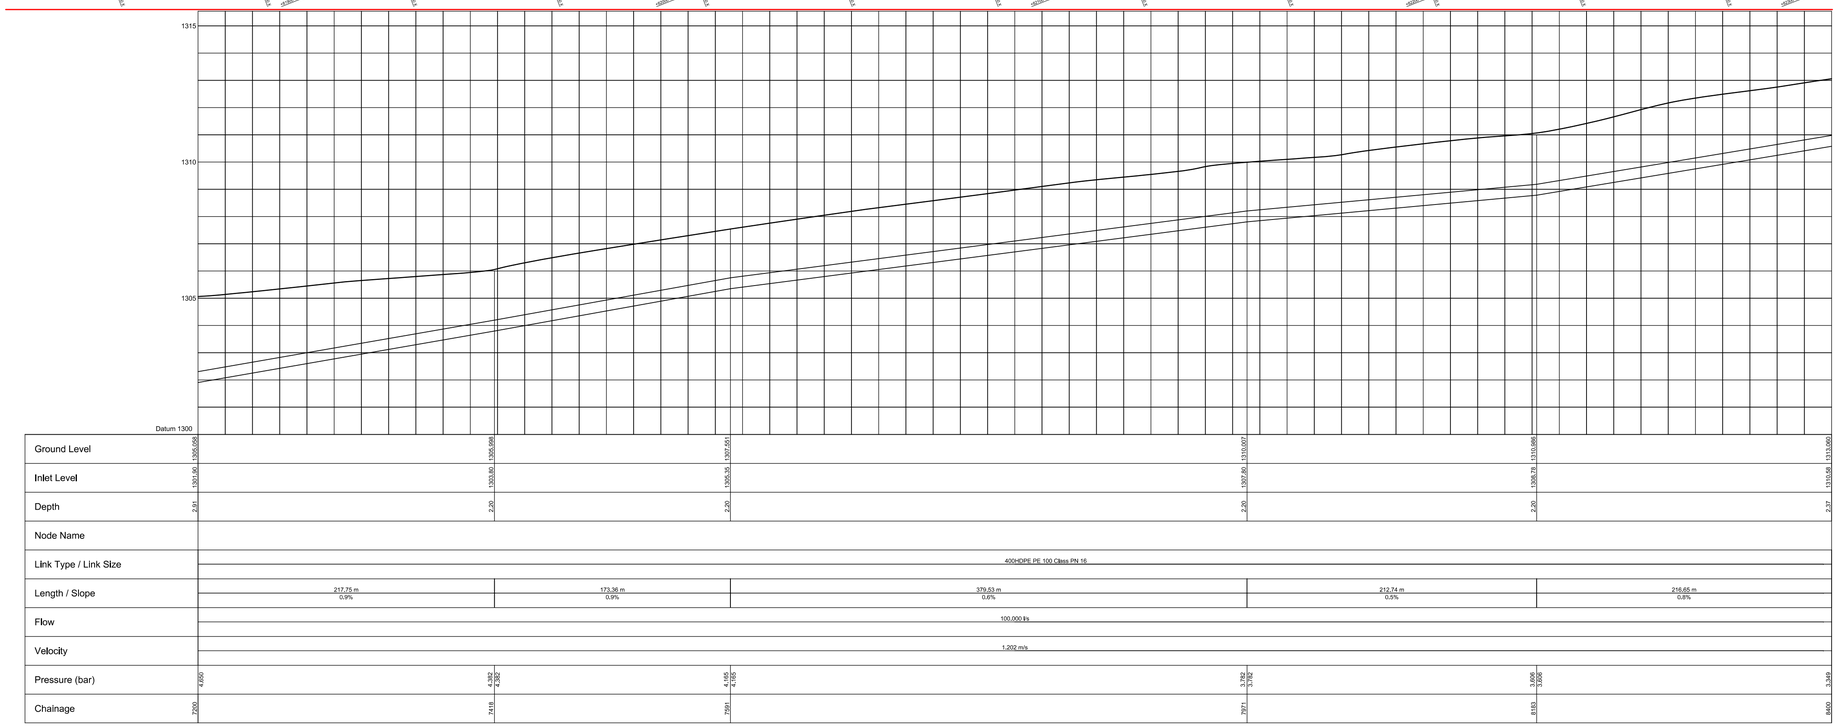

PI 4 [12] to PI 4 [12]
1:2000 1:100

			LENGTH
	81589.747	3115795.361	217.752
	81672.097	3115996.938	173.357
	81737.658	3116157.407	379.535
	81881.194	3116508.744	212.741
	81961.651	3116705.682	216.648
	82043.583	3116906.231	

LEGEND

- EXISTING 200MM ASBESTOS CEMENT PIPELINE
- NEW 400MM HDPE PE 100 x PN 16 PIPE
- EXISTING 400MM PVC PUMPLINE

PIPE 1 LAYOUT AND LONGSECTION
SHEET 7 OF 10
1:2250

For Tender Purpose Only

AMENDMENDS

No	Date	By	

Client:
TSWELOPELE LOCAL MUNICIPALITY

Project:
THE REPLACEMENT OF OLD ASBESTOS PIPELINE AND ACCOMPANYING APPURTENANCES IN PHAHAMENG (BULTFONTEIN)

Drawing:
PIPE 1 LAYOUT AND LONGSECTION SHEET 7 OF 10

Date:	Scale:
JUNE 2026	AS SHOWN

PULE RAMASIMONG DEVELOPMENT CONSULTANTS

ENGINEERING CONSULTANTS, PROJECT MANAGERS AND COMMUNITY DEVELOPMENT CONSULTANTS

6 DELAHARPE STREET
WILKOPPIES
KLERKSDORP, 2570

TEL:+27 18 462 1575
FAX: +27 18 462 1518
EMAIL:pule@prdcon.co.za

Designed By:		PR	
Drawn By:		SM	
Checked By:		PR	

PRDC-26-07-08-P1-PL67
Drawing No.

Contract No. PRDC-26-07