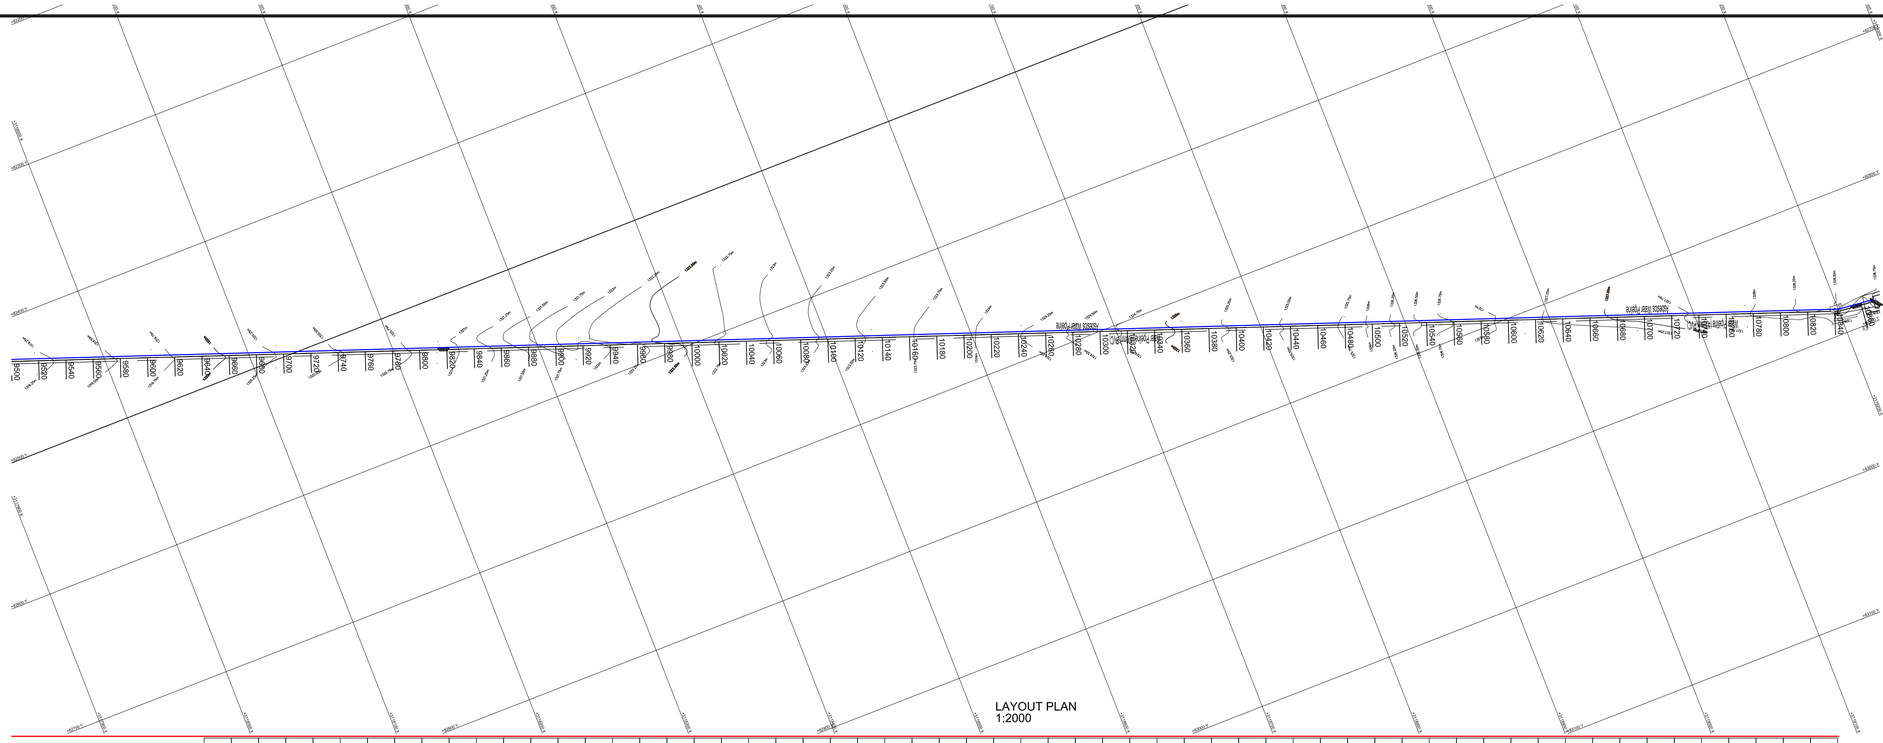

LAYOUT PLAN
1:2000

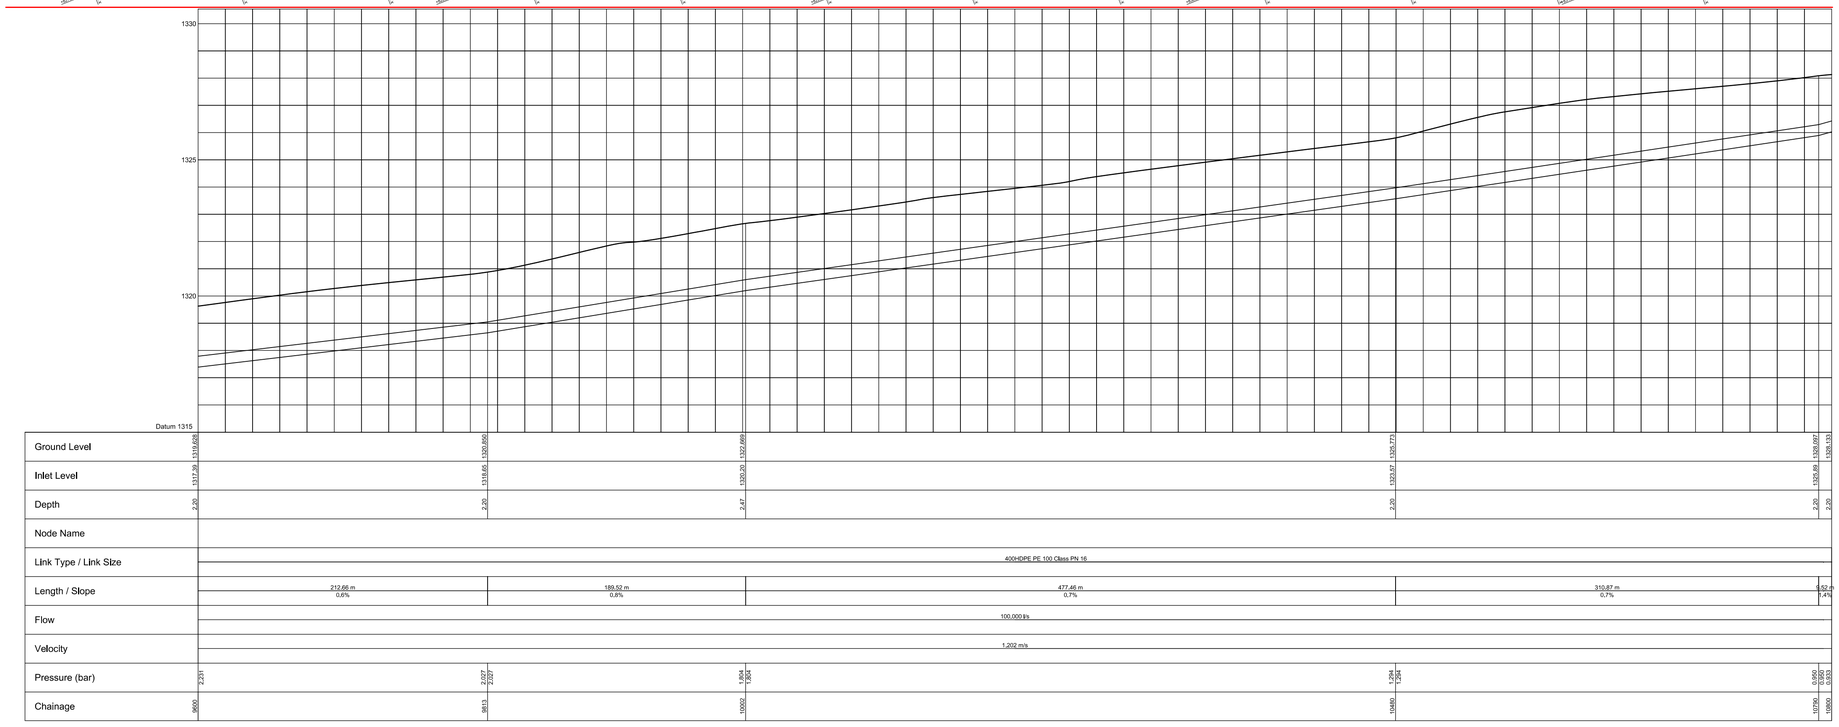

PI 5 [13] to PI 5 [13]
1:2000 1:100

			LENGTH
	82464.207	3118029.825	212.662
	82535.894	3118230.037	189.522
	82599.779	3118408.460	477.462
	82760.726	3118857.964	310.866
	82865.516	3119150.627	9.349
	82868.724	3119159.588	4.490
PI 6 (14)	82883.282	3119200.246	26.382
(15)	82885.941	3119226.492	1.712
(19)	82887.218	3119227.632	1.825
(18)	82888.578	3119228.846	

LEGEND

- EXISTING 200MM ASBESTOS CEMENT PIPELINE
- NEW 400MM HDPE PE 100 x PN 16 PIPE
- EXISTING 400MM PVC PUMPLINE

AMENDMENDS

No	Date	By	

Client:
TSWELOPELE LOCAL MUNICIPALITY

Project:
THE REPLACEMENT OF OLD ASBESTOS PIPELINE AND ACCOMPANYING APPURTENANCES IN PHAHAMENG (BULTFONTEIN)

Drawing:
PIPE 1 LAYOUT AND LONGSECTION
SHEET 9 OF 10

Date:	Scale:
JUNE 2026	AS SHOWN

PULE RAMASIMONG DEVELOPMENT CONSULTANTS

ENGINEERING CONSULTANTS, PROJECT MANAGERS AND COMMUNITY DEVELOPMENT CONSULTANTS

6 DELAHARPE STREET
WILKOPPIES
KLERKSDORP, 2570

TEL:+27 18 462 1575
FAX: +27 18 462 1518
EMAIL:pule@prdcon.co.za

Designed By:		PR	
Drawn By:		SM	
Checked By:		PR	

PRDC-26-07-10-P1-PL9
Drawing No.

Contract No. PRDC-26-07

PIPE 1 LAYOUT AND LONGSECTION
SHEET 9 OF 10
1:2250

For Tender Purpose Only