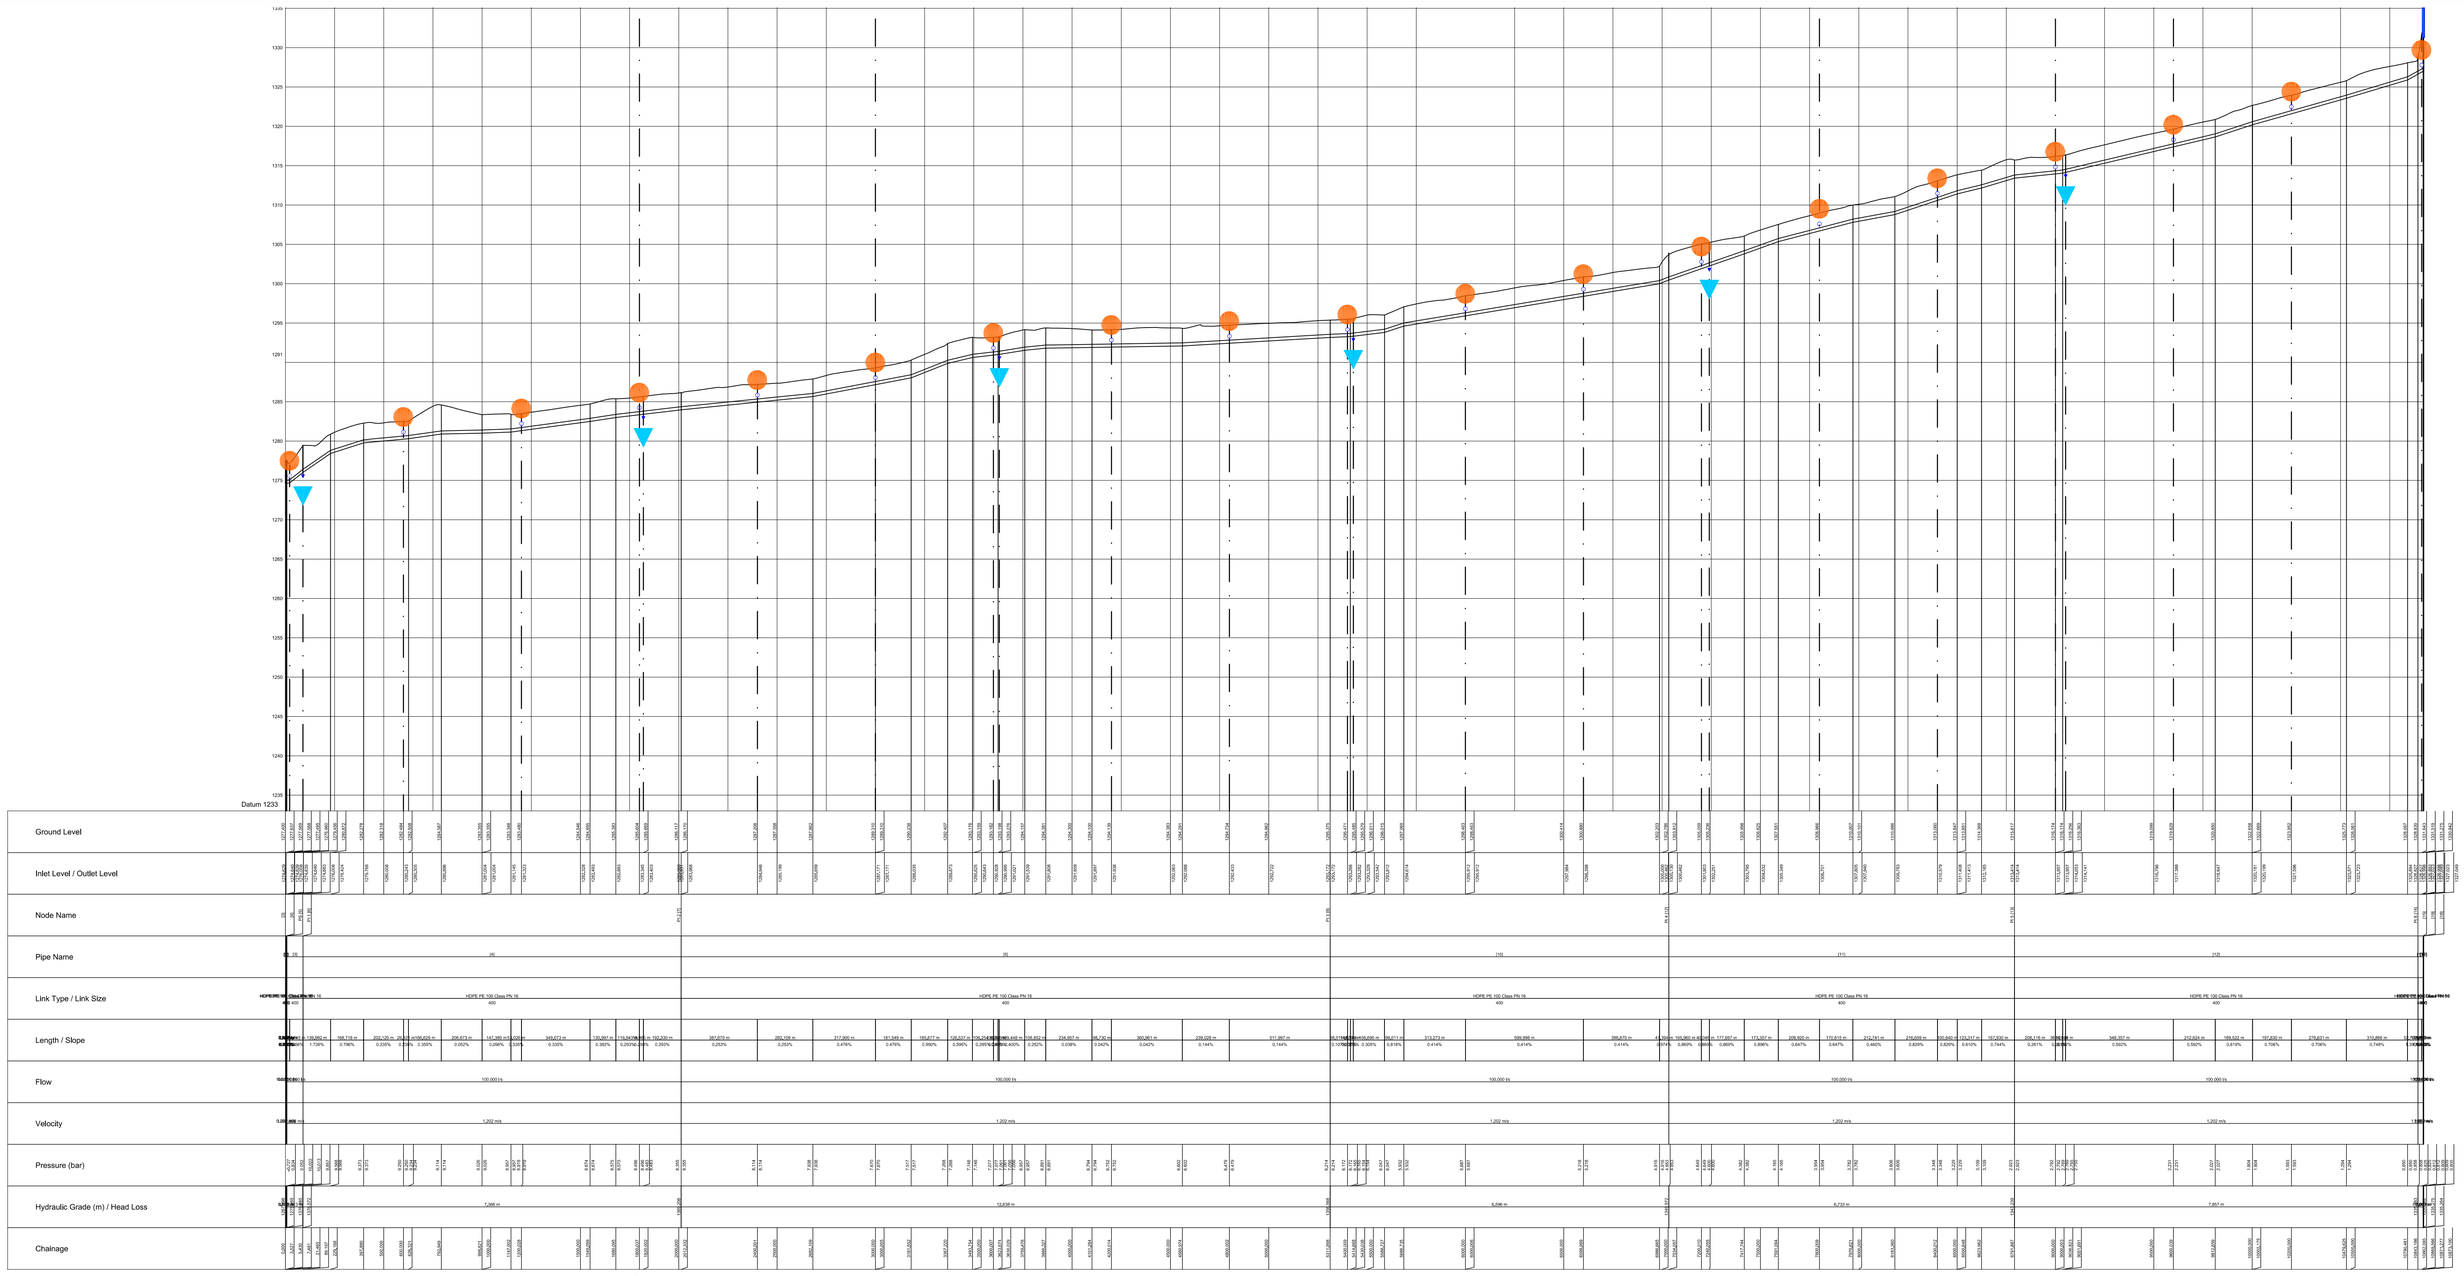


Node [3] to [18]

SCOUR POSITION

AIR VALVE POSITION

**Table 2: Sizing and Model Nos**

| Chainage | Size | Model no. |
|---|---|---|
| 0 | DN50 | 050IWFb16MS |
| 600 | DN50 | 050IWF16MS |
| 1200 | DN50 | 050IWF16MS |
| 1800 | DN50 | 050IWF16MS |
| 2400 | DN50 | 050IWF16MS |
| 3000 | DN50 | 050IWF16MS |
| 3600 | DN50 | 050IWF16MS |
| 4200 | DN50 | 050IWF16MS |
| 4800 | DN50 | 050IWF16MS |
| 5400 | DN50 | 050IWF16MS |
| 6000 | DN50 | 050IWF16MS |
| 6600 | DN50 | 050IWF16MS |
| 7200 | DN50 | 050IWF16MS |
| 7800 | DN50 | 050IWF16MS |
| 8400 | DN50 | 050IWF16MS |
| 9000 | DN50 | 050IWF16MS |
| 9600 | DN50 | 050IWF16MS |
| 10200 | DN50 | 050IWF16MS |
| 10862.084 | DN50 | 050IWFv16 MS |

# PIPE 1
# AIRVALVE AND SCOUR POSITIONS
# 1:5500

**AMENDMENDS**

| No | Date | By | |
|---|---|---|---|
| | | | |
| | | | |
| | | | |
| | | | |
| | | | |
| | | | |

**Client:**
TSWELOPELE LOCAL MUNICIPALITY

**Project:**
THE REPLACEMENT OF OLD ASBESTOS PIPELINE AND ACCOMPANYING APPURTENANCES IN PHAHAMENG (BULTFONTEIN)

**Drawing:** PIPE 1 AIRVALVE AND SCOUR POSITIONS

**Date:** JUNE 2026

**Scale:** AS SHOWN


PULE RAMASIMONG DEVELOPMENT CONSULTANTS

ENGINEERING CONSULTANTS, PROJECT MANAGERS AND COMMUNITY DEVELOPMENT CONSULTANTS

6 DELAHARPE STREET
WILKOPPIES
KLERKSDORP, 2570

TEL:+27 18 462 1575
FAX: +27 18 462 1518
EMAIL:pule@prdcon.co.za


| | | | |
|---|---|---|---|
| Designed By: | | PR | |
| Drawn By: | | SM | |
| Checked By: | | PR | |

PRDC-26-07-12-P1-VALVE POS

Drawing No.

Contract No. PRDC-26-07

For Tender Purpose Only