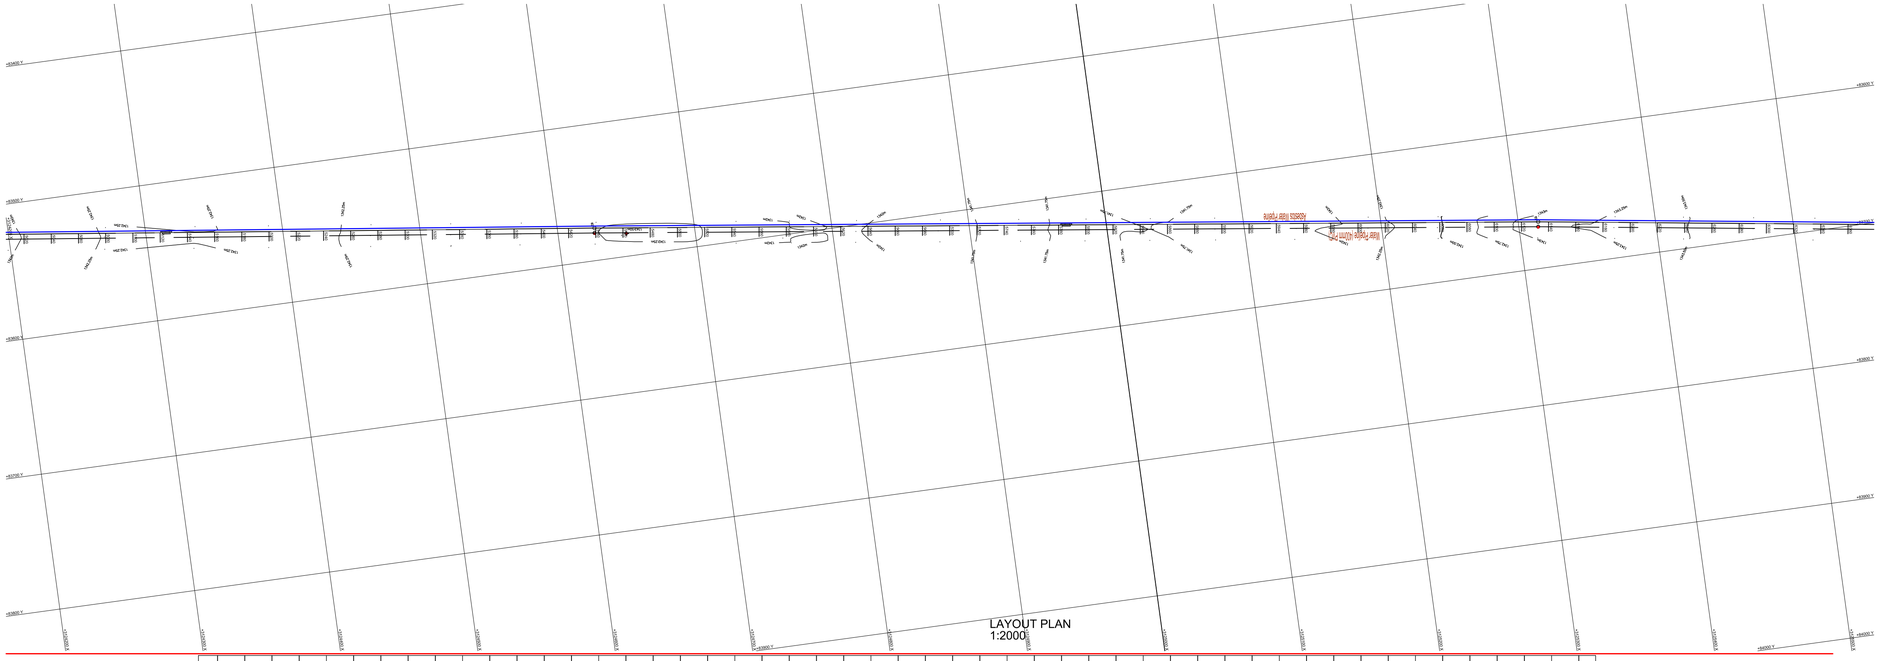

			LENGTH
	83534.430	3124296.638	333.095
PI 15 [30]	83576.190	3124627.105	311.509
	83616.495	3124935.996	204.335
	83642.933	3125138.614	177.418
PI 16 [31]	83665.887	3125314.533	

LEGEND

- EXISTING 200MM ASBESTOS CEMENT PIPELINE
- NEW 400MM HDPE PE 100 x PN 16 PIPE
- EXISTING 400MM PVC PUMPLINE

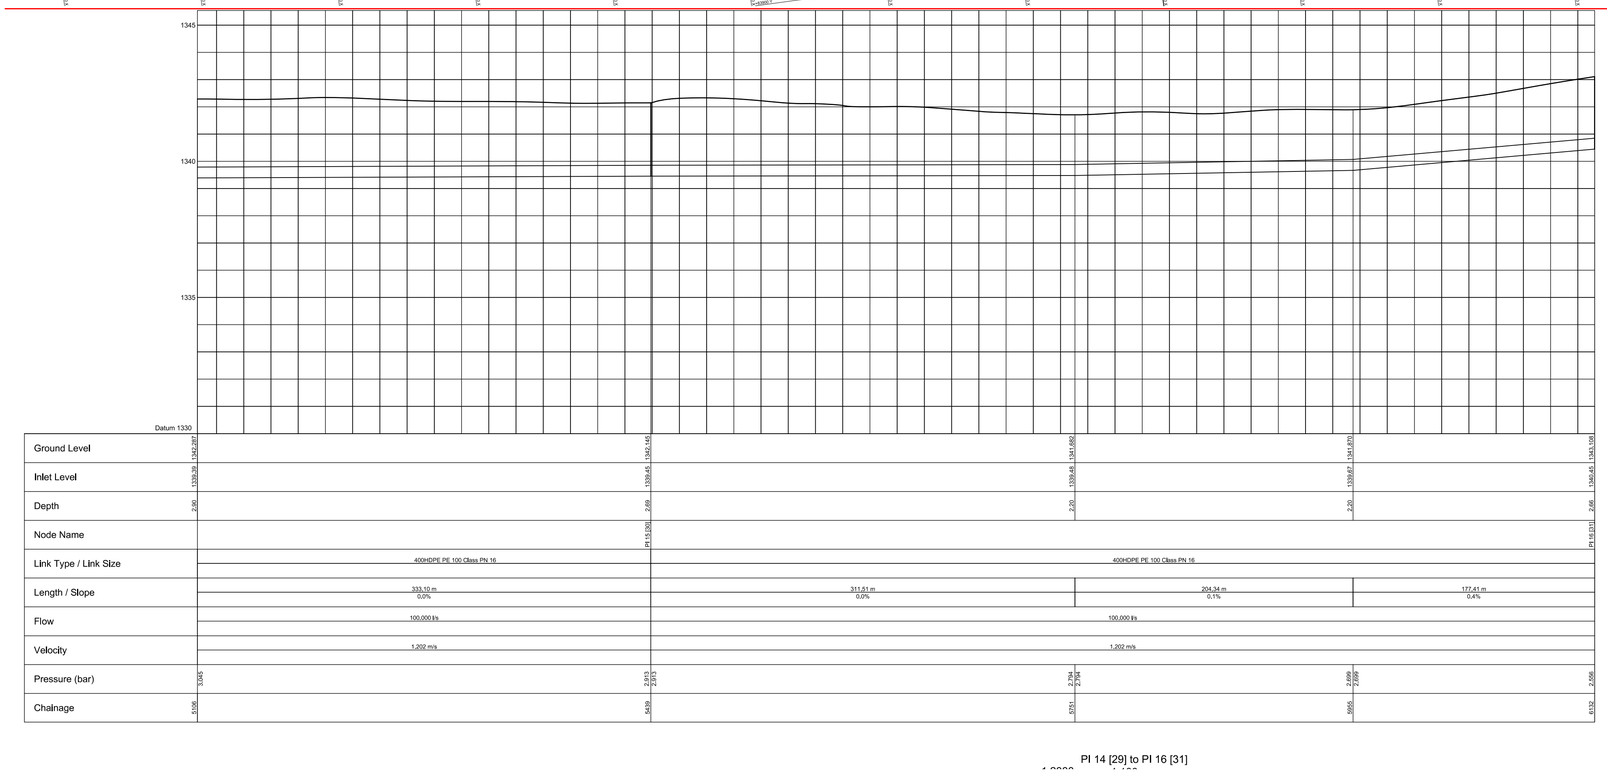

PIPE 2 LAYOUT AND LONGSECTION
SHEET 6 OF 12
1:2250

For Tender Purpose Only

AMENDMENDS

No	Date	By	

Client:
TSWELOPELE LOCAL MUNICIPALITY

Project:
THE REPLACEMENT OF OLD ASBESTOS PIPELINE AND ACCOMPANYING APPURTENANCES IN PHAHAMENG (BULTFONTEIN)

Drawing:
PIPE 1 LAYOUT AND LONGSECTION
SHEET 10 OF 10

Date:	Scale:
JUNE 2026	AS SHOWN

PULE RAMASIMONG DEVELOPMENT CONSULTANTS

ENGINEERING CONSULTANTS, PROJECT MANAGERS AND COMMUNITY DEVELOPMENT CONSULTANTS

6 DELAHARPE STREET
WILKOPPIES
KLERKSDORP, 2570

TEL:+27 18 462 1575
FAX: +27 18 462 1518
EMAIL:pule@prdcon.co.za

Designed By:		PR	
Drawn By:		SM	
Checked By:		PR	

Drawing No. PRDC-26-07-18-P2-PL6

Contract No. PRDC-26-07