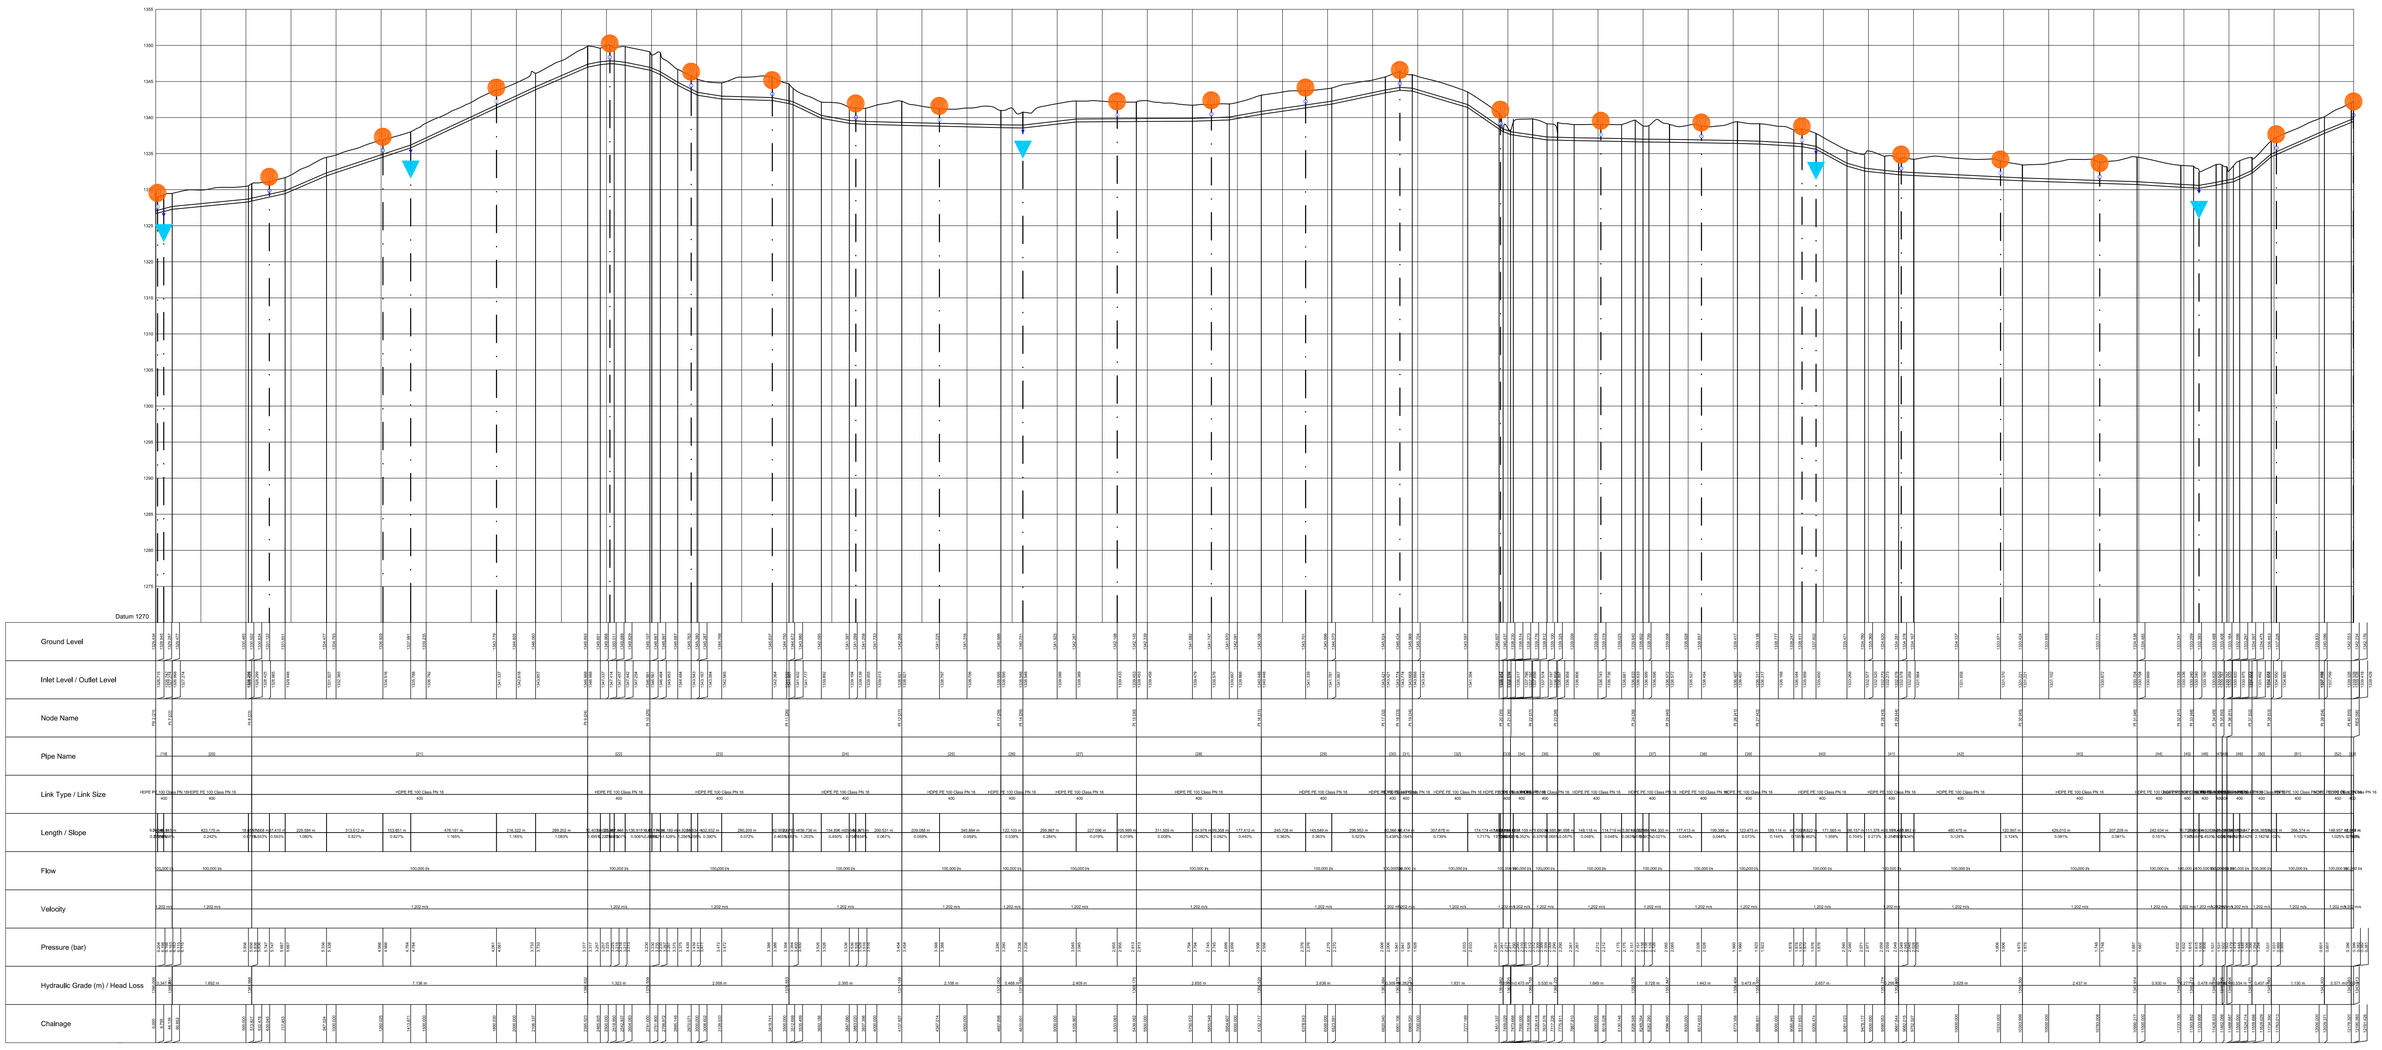

Node PS 2 [21] to RES [56]

SCOUR POSITION

AIR VALVE POSITION

PIPE 2
AIRVALVE AND SCOUR POSITIONS
1:6000

Table 4: Sizing and Model Nos

Chainage	Size	Model No.
0	DN50	050IWFb 16MS
630	DN50	050IWF16MS
1260	DN50	050IWF16MS
1890	DN50	050IWF16MS
2518.95	DN50	050IWF16MS
2970	DN50	050IWF16MS
3419.741	DN50	050IWF16MS
3883	DN50	050IWF16MS
4347	DN50	050IWF16MS
5333	DN50	050IWF16MS
5855.554	DN50	050IWF16MS
6378	DN50	050IWF16MS
6901.106	DN50	050IWF16MS
7459	DN50	050IWF16MS
8016	DN50	050IWF16MS
8574	DN50	050IWF16MS
9131.653	DN50	050IWF16MS
9682	DN50	050IWF16MS
10233	DN50	050IWF16MS
10783	DN50	050IWF16MS
11763	DN50	050IWF16MS
12191.426	DN50	050IWFv16MS

AMENDMENDS

No	Date	By

Client:
TSWELOPELE LOCAL MUNICIPALITY

Project:
THE REPLACEMENT OF OLD ASBESTOS PIPELINE AND ACCOMPANYING APPURTENANCES IN PHAHAMENG (BULTFONTEIN)

Drawing: **PIPE 2 AIRVALVE AND SCOUR POSITIONS**

Date: JUNE 2026

Scale: AS SHOWN

PULE RAMASIMONG DEVELOPMENT CONSULTANTS

ENGINEERING CONSULTANTS, PROJECT MANAGERS AND COMMUNITY DEVELOPMENT CONSULTANTS

6 DELAHARPE STREET
WILKOPPIES
KLERKSDORP, 2570

TEL:+27 18 462 1575
FAX: +27 18 462 1518
EMAIL:pule@prdcon.co.za

Designed By:		PR
Drawn By:		SM
Checked By:		PR

PRDC-26-07-25-P2-VALVE POS

Drawing No.

Contract No. **PRDC-26-07**

For Tender Purpose Only