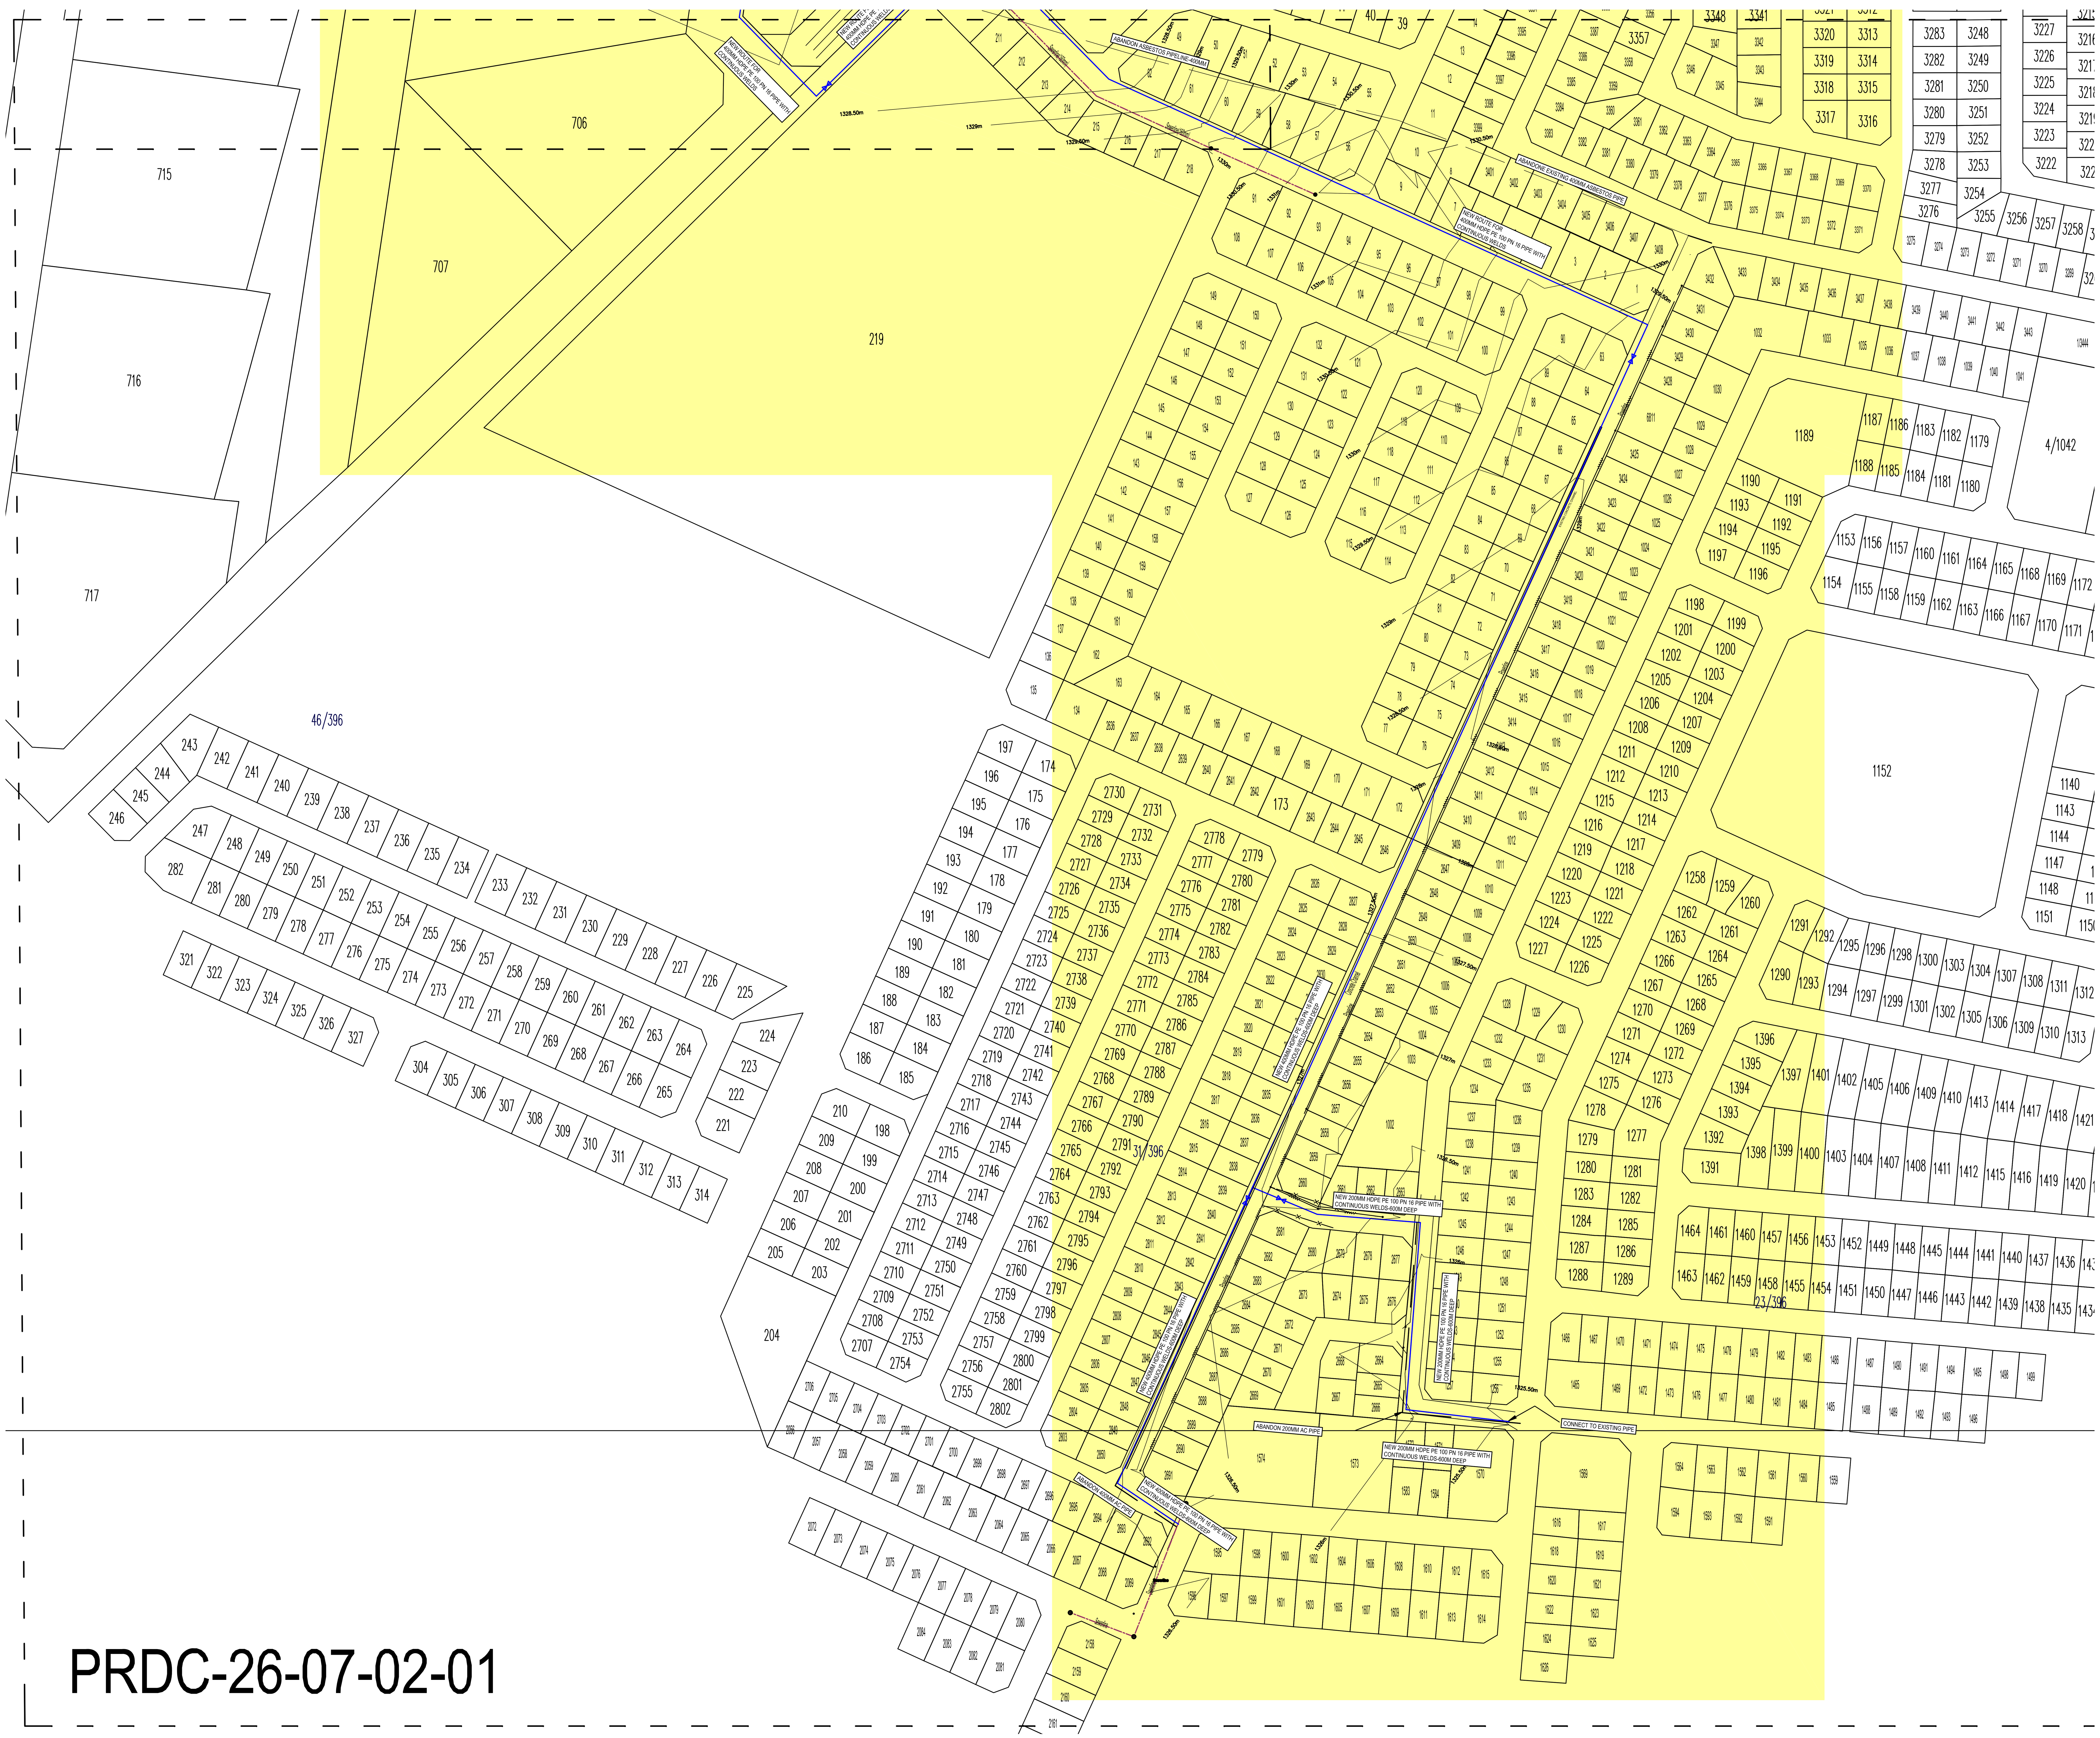

LEGEND	
———	Existing PVC Water Pipeline
— — —	Existing ASBESTOS Water Pipeline
———	Powerline
— — —	Existing Asbestos Pipeline
— — –	Storm Water Pipeline
-·-·-·-	Sewer Line
)— —	New house connection
—⋈—	HDPE PE 100 PN 16 PIPE WITH CONTINUOUS WELDS WITH CONTROL VALVE

LAYOUT PLAN 1 OF 8

For Tender Purpose Only

AMENDMENDS

No	Date	By	

Client:

TSWELOPELE LOCAL MUNICIPALITY

Project:

THE REPLACEMENT OF OLD ASBESTOS PIPELINE AND ACCOMPANYING APPURTENANCES IN PHAHAMENG (BULTFONTEIN)

Drawing:

LAYOUT PLAN 1 OF 8

Date:	Scale:
JUNE 2026	AS SHOWN

PULE RAMASIMONG DEVELOPMENT CONSULTANTS

ENGINEERING CONSULTANTS, PROJECT MANAGERS AND COMMUNITY DEVELOPMENT CONSULTANTS

6 DELAHARPE STREET
WILKOPPIES
KLERKSDORP, 2570

TEL:+27 18 462 1575
FAX: +27 18 462 1518
EMAIL:pule@prdcon.co.za

Designed By:	PR
Drawn By:	SM
Checked By:	PR

Drawing No PRDC-26-07-02-01 OF 8

Contract No. PRDC-26-07